



The Town of Clayton
Regular Town Council Meeting Agenda
Monday, March 19, 2018 @ 6:00 PM
Council Chambers

1. CALL TO ORDER

Pledge of Allegiance and Invocation

2. ADJUSTMENT OF THE AGENDA

3. CONSENT AGENDA

(Items on the consent agenda are considered routine in nature or have been thoroughly discussed at previous meetings. Any member of the Council may request to have an item removed from the consent agenda for further discussion.)

a. Draft Minutes:

- February 19, 2018 - Closed Session
- March 5, 2018 - Regular Meeting

[Cover](#)

b. Certificate of Sufficiency 2018-06-ANX - Glen Haven

[Certificate of Sufficiency](#)

c. Certificate of Sufficiency 2018-19-ANX - Powhatan Warehouse

[Certificate of Sufficiency](#)

d. Appointment to Recreation Advisory Board

[Application](#)

e. Proclamation Recognizing May 5, 2018 as Clayton Derby Classic Day

[Proclamation](#)

f. Special Event Road Closure - Alzheimer's NC Johnston County Walk/Fun Run - April 28, 2018

g. Special Event Road Closure - Mondo Roots - June 2, 2018

[Ordinance #2018-03-05](#)

h. Special Event Road Closure - Clayton Road Race - May 12, 2018

[Ordinance #2018-03-06](#)

POTENTIAL ACTION:

Adoption of Consent Agenda as Presented

4. ADMINISTRATIVE ITEMS

a. Recommendation for Appointment to Library Advisory Board

Presenter: Joy Garretson

- Paul Taperek

[Cover](#)

[Application](#)

POTENTIAL ACTION: Place on April 2, 2018 Consent Agenda

- b. Warranty Acceptance
 - Highgate Subdivision - Phase I (Includes the off-site water line)
 - Lionsgate Subdivision - Phase 2A-2D
 - RWAC Alpine Valley - Phase 6A-4 Pre-Warranty Asphalt
 - RWAC Alpine Valley - Phase 6A-4 Pre-Warranty Utilities

[Cover](#)

[Highgate Subdivision Phase I](#)

[Lionsgate Subdivision - Phase 2A-2D](#)

[RWAC Alpine Valley 6A-4 Pre-Warranty Asphalt](#)

[RWAC Alpine Valley 6A-4 Pre-Warranty Utilities](#)

POTENTIAL ACTION: Place on April 2, 2018 Consent Agenda

5. INTRODUCTIONS AND SPECIAL PRESENTATIONS

- a. Employee Promotions & Introductions
Presenter: Blair Myhand, Police Chief
 - Brian Temple - Police Sergeant
Presenter: Scotty Henley, Clayton Center Director
 - Justin Doan - Conference Center Support Specialist
- b. Advanced Firefighter Certificate - Garrett Lane
Presenter: Lee Barbee, Fire Chief
[Cover](#)

6. PUBLIC HEARINGS

7. ITEMS SCHEDULED FOR THE UPCOMING TOWN COUNCIL MEETING

- a. 2018-06-ANX - Glen Haven Phase 4 Annexation
Presenter: Planning Department
[Cover](#)
[Application](#)
[Site Plan](#)
[Aerial](#)
[Map](#)
[Legal Description](#)
[Resolution #2018-05](#)
[Resolution #2018-07](#)
[PublicNotice](#)

POTENTIAL ACTION: Set Public Hearing for April 2, 2018

- b. 2018-19-ANX Powhatan Warehouse Annexation
Presenter: Planning Department
[Cover](#)
[Application](#)
[Site Plan](#)

[Aerial](#)
[Map](#)
[Legal Description](#)
[Resolution #2018-06](#)
[Resolution #2018-08](#)
[Public Notice](#)

POTENTIAL ACTION: Set Public Hearing for April 2, 2018

- c. 2017-149-PDD Parkview Modification Planned Development Rezoning
Presenter: Planning Department

[Cover](#)
[Application](#)
[Staff Report](#)
[Map](#)
[Site Plan](#)
[Adjacent Property Letter](#)
[Neighborhood Meeting Materials](#)
[Neighborhood Meeting Minutes](#)
[Planning Board Recommendation](#)
[Newspaper Ad](#)

POTENTIAL ACTION: Set Public Hearing for April 2, 2018

- d. 2017-150-SD Parkview Modification Preliminary Plat (Acting as Master Plan)
Presenter: Planning Department

[Cover](#)
[Application](#)
[Staff Report](#)
[Map](#)
[Site Plan](#)
[Adjacent Property Letter](#)
[Neighborhood Meeting Materials](#)
[Neighborhood Meeting Minutes](#)
[Planning Board Recommendation](#)
[Newspaper Ad](#)

POTENTIAL ACTION: Set Public Hearing for April 2, 2018

- e. 2017-188-RZ Sunbelt Rental
Presenter: Planning Department

[Cover](#)
[Application](#)
[Map](#)
[Map -2](#)
[Staff Report](#)
[Neighborhood Meeting Materials](#)
[Newspaper Ad](#)
[Adjacent Property Letter](#)
[Planning Board Recommendation](#)

POTENTIAL ACTION:

Set Public Hearing for April 2, 2018

8. OLD BUSINESS

- a. Special Event Costs & Town Sponsorship Review
Presenter: Kaitlin Russo, Economic Development Specialist
[Cover](#)
[Spreadsheet](#)

POTENTIAL ACTION:

Provide Direction to Staff

- b. Engineering Fees
Presenter: Rich Cappola, Engineering & Inspections Director
[Cover](#)
[Memo](#)
[Ordinance #2018-03-07](#)

POTENTIAL ACTION:

Adoption of Ordinance # 2018-03-07

9. NEW BUSINESS

10. STAFF REPORTS

- a. Town Manager
b. Town Attorney
c. Town Clerk
d. Other Staff

11. OTHER BUSINESS

- a. Informal Discussion & Public Comment
b. Council Comments

12. ADJOURNMENT



Town Council Agenda Cover Sheet

Meeting Date

March 19 2018

Agenda Location

Consent Agenda

Item Title

Draft Minutes:
February 19, 2018 – Closed Session
March 5, 2018 – Regular Session

Presenter *(Name & Title)*

Summary/Description

Minutes will be sent under separate cover.

Requested Action

Approval

Additional Documents To Be Included in Agenda Packet

Minutes will be sent under separate cover

ANNEXATION PETITION #2018-06-ANX
Glen Haven Phase 4
Parcel: 05G03023A
Owners: Glenwood Homes, LLC
Contiguous; 8.85 +/- acres

CERTIFICATE OF SUFFICIENCY

To the Town Council of the Town of Clayton, North Carolina

I, Kimberly A. Moffett, Town Clerk, do hereby certify
that I have investigated the
petition attached hereto and have found as a fact that said
petition is signed by all owners
of real property lying in the area described therein, in
accordance with G.S. 160A-58.1.

In witness whereof, I have hereunto set my hand and
affixed the seal of the Town of Clayton, this 19th day of March,
2018

Kimberly A. Moffett, CMC, NCCMC
Town Clerk

ANNEXATION PETITION #2018-19-ANX
Powhatan Warehouse
Parcels: Portion of 05105017D
Owners: Franklin Clayton Associates, LLC
Non-Contiguous; 0.35 +/- acres

CERTIFICATE OF SUFFICIENCY

To the Town Council of the Town of Clayton, North Carolina

I, Kimberly A. Moffett, Town Clerk, do hereby certify
that I have investigated the
petition attached hereto and have found as a fact that said
petition is signed by all owners
of real property lying in the area described therein, in
accordance with G.S. 160A-58.1.

In witness whereof, I have hereunto set my hand and
affixed the seal of the Town of Clayton, this 19th day of March,
2018

Kimberly A. Moffett, CMC, NCCMC
Town Clerk



ADVISORY BOARD CANDIDATE APPLICATION

The Town of Clayton welcomes and appreciates your interest in serving the Town. This application is designed to gather information to evaluate your qualifications. Candidates may be interviewed prior to appointment.

If requesting consideration for more than one, please submit a separate application for each board.

CHOOSE ONE:

☐ Planning & Zoning Board

☐ Board of Adjustment

☐ Downtown Development Assoc.

☐ Clayton Library Board

☒ Recreation Advisory Committee

☐ Fire Dept. Advisory Board

☐ Public Arts Advisory Board

PLEASE NOTE: In accordance with North Carolina law, this application is a public record and will be disclosed upon request and without notice. If there is any information you do not want released to the public, please do not include it.

Please type or use dark ink.

Monica Antes

Name: _____

2113 Lee st Clayton NC 27520

Mailing Address: _____

2113 Lee st Clayton NC 27520

Physical HOME Address: _____

(269)267-1109

Phone Number (HOME): _____ **(WORK)** _____

(269)267-1109

FAX Number: _____ **Mobile Number:** _____

Mlafevre@hotmail.com

Email Address: _____

***Female** ☒ ***Male** ☐

Self employed

***Race** _____ White

Employer: _____

Real estate broker

Occupation: _____

*This information is voluntary and is requested for the sole purpose of assuring that a cross section of the community is appointed; NC GS 143-157.1.

Residency within the Town limits or ETJ (extra territorial jurisdiction) is required for membership on most Council advisory boards.

Length of residence in Clayton: 13 months

Do you live in the Clayton town limits: Yes ☐ No ☒ ETJ: Yes ☒ No ☐

How did you find out about this board or committee? Facebook ☐ Website ☒ TV ☐

Newspaper ☐ Email ☐ Twitter ☐ Mail ☐ Other _____

Outline your qualifications and why you wish to serve the board/committee you indicated.

I am interested in being a bigger part of the community I live in. I spent a decade working for the Olive Garden. I have great organizational skills. I was a manager of a high volume restaurant and have lead large teams. I changed careers so I can be a bigger part of my children's lives. That includes being a part of the community we all call home. I enjoy organizing events and meeting people.

State why you would be an asset to this board or committee. I am great at being part of a team
and helping lead events. My skills include asset management, multitasking, and organization.

Do you anticipate a conflict of interest if asked to serve as a member on the requested board or committee? No ☐ Yes ☐ If Yes, explain:

PLEASE LIST CURRENT AND PREVIOUS SERVICE TO THE COMMUNITY, CIVIC CLUBS, ETC., ACTIVITY AND ANY SPECIAL TALENTS.

Boards/Committees/Civic	From	To
Girl Scouts of America co leader	August 2017	Current
_____	_____	_____
_____	_____	_____
_____	_____	_____



Signature

September 5, 2017

Date

- Please do not submit resumes or attachments.
- This application is a **public record**.
- Information in the application will be considered in making appointments.
- Candidates may be interviewed prior to appointment.
- If not initially appointed to serve, this application will remain active until August 1 of the following year.

Applications are to be turned in to the Town Clerk in person (111 East Second Street), by mail (Town of Clayton, PO BOX 879, Clayton, NC 27528) or by email (kmoftett@townofclaytonnc.org)

*P*ROCLAMATION

Whereas, in 2012, the Clayton Rotary Club started the Clayton Derby Day event and hosted for 3 years until 2015, simultaneous with the popular Kentucky Derby; and

Whereas, May 5, 2018 marks the revival of the Clayton Derby Day, relaunched as Portofino Derby Classic with Johnston Health Foundation as lead proponent, in collaboration with local business and community leaders; and

Whereas, the event will promote the Town of Clayton and Johnston County to the Triangle and Eastern North Carolina, expecting at least 1,000 visitors from neighboring counties and states; and

Whereas, cancer is the 2nd leading cause of death in Johnston County which is 22% of all deaths in 2016 and the 2nd leading significant health need in Johnston County; and

Whereas, education on early screening and access to resources for treatment and support for the underinsured and uninsured is important; and

Whereas, the financial challenges of a patient in need who is diagnosed with cancer is enormous and assistance from individuals and organizations will go a long way; and

Whereas, the net proceeds of the Derby Classic will benefit local cancer patients in need through the Johnston Health Foundation's Angel Fund; and

Whereas, the Derby Classic is an opportunity to increase cancer awareness and the growing needs of local cancer patients in need, and to encourage support not just from our county, but from residents in neighboring communities; and

Whereas, the Derby Classic supports the Foundation's mission to "Bridge the gap to provide quality healthcare close to home"; and

Whereas, on this day, we recognize cancer survivors, those battling the disease, their families who are their source of love and encouragement, and applaud the efforts of our medical professionals who provide quality care; and

NOW, THEREFORE, the Honorable Mayor Jody McLeod and Clayton Town Council do hereby proclaim Saturday, May 5, 2018 as "**CLAYTON DERBY CLASSIC DAY**" and encourage businesses, industries and citizens in the Clayton community to support and participate in this event.

Duly proclaimed this 19th day of March 2018, while in regular session.

Jody L. McLeod
Mayor

WHEREAS, the Clayton Town Council acknowledges a tradition of the annual Mondo Roots Festival for the pleasure of its citizens; and

WHEREAS, the Clayton Town Council acknowledges the festival will require signage and traffic control prior to the start and upon the completion of the festival;

NOW THEREFORE BE IT ORDAINED by the Clayton Town Council pursuant to the authority granted by NCGS § 20-169 that they do hereby declare a temporary road closure during the following day and times as set below on the following portion of a North Carolina State road:

DATE : Saturday – June 2, 2018

TIMES: 8:00 a.m. – 11:00 p.m.

ROAD CLOSURES: Main Street between O’Neil & Church Streets

FURTHER, this ordinance will remain in effect for only the dates and times as stated above.

Duly adopted this the 19th day of March, 2018 while in regular session.

Jody McLeod
Mayor

ATTEST:

Kimberly A. Moffett, CMC, NCCMC
Town Clerk

WHEREAS, the Clayton Town Council acknowledges a tradition of the annual Clayton Road Race for the pleasure of its citizens; and

WHEREAS, the Clayton Town Council acknowledges the road race will require signage and traffic control prior to the start and upon the completion of the race;

NOW THEREFORE BE IT ORDAINED by the Clayton Town Council pursuant to the authority granted by NCGS § 20-169 that they do hereby declare a temporary road closure during the following day and times as set below on the following portion of a North Carolina State road:

DATE : Saturday – May 12, 2018

TIMES: 7:00 a.m. – 12:00 noon (Rolling Closure)

ROAD CLOSURES: Robertson Street (from Brooke to Horne)

FURTHER, this ordinance will remain in effect for only the dates and times as stated above.

Duly adopted this the 19th day of March, 2018 while in regular session.

Jody McLeod
Mayor

ATTEST:

Kimberly A. Moffett, CMC, NCCMC
Town Clerk



Town Council Agenda Cover Sheet

Meeting Date

March 19 2018

Agenda Location

Administrative

Item Title

Volunteer Advisory Board Appointment Recommendation

Presenter *(Name & Title)*

Joy Garretson, Library Director

Summary/Description

Recommendation for appointment to the Library Advisory Board is presented for consideration. The vacancy was advertised, an application was received and staff conducted an interview. This appointment would be effective as of April 3, 2018 and has a term expiration of 12/31/2018.

Requested Action

Place on Consent Agenda

Additional Documents To Be Included in Agenda Packet

Application



Received
2-28-18
ETS ✓ 2/28/18

ADVISORY BOARD CANDIDATE APPLICATION

The Town of Clayton welcomes and appreciates your interest in serving the Town. This application is designed to gather information to evaluate your qualifications. Candidates may be interviewed prior to appointment.

If requesting consideration for more than one, please submit a separate application for each board.

CHOOSE ONE:

- | | |
|--|---|
| ☐ Planning & Zoning Board | ☐ Board of Adjustment |
| ☐ Downtown Development Assoc. | ☒ Clayton Library Board |
| ☐ Recreation Advisory Committee | ☐ Fire Dept. Advisory Board |
| ☐ Public Arts Advisory Board | |

PLEASE NOTE: In accordance with North Carolina law, this application is a public record and will be disclosed upon request and without notice. If there is any information you do not want released to the public, please do not include it.

Please type or use dark ink.

Name: Paul S. Taperek

Mailing Address: 2204 Canterbury Road, Clayton 27520

Physical HOME Address: Same

Phone Number (HOME): 919-553-6956 (WORK) _____

FAX Number: _____ Mobile Number: _____

Email Address: ptaperek@yahoo.com

*Female ☐ *Male ☒

*Race White

Employer: Retired

Occupation: _____

*This information is voluntary and is requested for the sole purpose of assuring that a cross section of the community is appointed; NC GS 143-157.1.

Residency within the Town limits or ETJ (extra territorial jurisdiction) is required for membership on most Council advisory boards.

Length of residence in Clayton: 25 years

Do you live in the Clayton town limits: Yes ☐ No ☒ ETJ: Yes ☐ No ☐

How did you find out about this board or committee? Facebook ☐ Website ☒ TV ☐

Newspaper ☐ Email ☐ Twitter ☐ Mail ☐ Other _____


Outline your qualifications and why you wish to serve the board/committee you indicated.
Communication skills, writing grants for books within the school system.

State why you would be an asset to this board or committee. _____
I am able to solve issues without provoking an argument.

Do you anticipate a conflict of interest if asked to serve as a member on the requested board or committee? No ☒ Yes ☐ If Yes, explain: _____

PLEASE LIST CURRENT AND PREVIOUS SERVICE TO THE COMMUNITY, CIVIC CLUBS, ETC., ACTIVITY AND ANY SPECIAL TALENTS.

Boards/Committees/Civic	From	To
Clayton Farm and Community	2015	present
Market Board Member	_____	_____
_____	_____	_____
_____	_____	_____

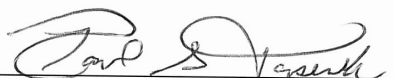

Signature

2/28/18

Date

- Please do not submit resumes or attachments.
- This application is a **public record**.
- Information in the application will be considered in making appointments.
- Candidates may be interviewed prior to appointment.
- If not initially appointed to serve, this application will remain active until August 1 of the following year.

Applications are to be turned in to the Town Clerk in person (111 East Second Street), by mail (Town of Clayton, PO BOX 879, Clayton, NC 27528) or by email (knoffett@townofclaytonnc.org)



Town Council Agenda Cover Sheet

Meeting Date

March 19 2018

Agenda Location

Administrative

Item Title

Warranty Acceptance

Presenter *(Name & Title)*

Andy Simerman, Construction Project Administrator

Summary/Description


- **Highgate Subdivision - Phase I (Includes the offsite water line)** Request for public sewer, water, storm sewer utilities, all pertinent easements, sidewalks, curb and gutter, asphalt pavement. Record drawings have been reviewed and accepted. Following acceptance, the utility will be subject to a one-year warranty period. Following the warranty period, a final inspection will be done and all deficient items corrected prior to final acceptance.
- **Lionsgate Subdivision - Phase 2A-2D:** Request for public sewer, water, storm sewer utilities, all pertinent easements, sidewalks, curb and gutter and asphalt pavement. Record drawings have been reviewed and accepted. Following acceptance, the utility will be subject to a one-year warranty period. Following the warranty period, a final inspection will be done and all deficient items corrected prior to final acceptance.
- **RWAC Alpine Valley Phase 6A-4 Pre-Warranty Utilities:** Request for public sewer, water storm sewer utilities, and all pertinent easements. Record drawings have been reviewed and accepted. Following acceptance, the utility will be subject to a one-year warranty period. Following the warranty period, a final inspection will be done and all deficient items corrected prior to final acceptance.
- **RWAC Alpine Valley Phase 6A-4 Pre-Warranty Asphalt:** The final lift of asphalt has been installed in the subject section. Acceptance of this work is subject to a five-year warranty. Subsequent to the warranty period, pavement and base course conditions will be evaluated and any faults corrected by the developer prior to acceptance.

Requested Action

Place on Consent Agenda

Additional Documents To Be Included in Agenda Packet

Memorandum

 



TOWN OF CLAYTON
Engineering & Inspections
111 E. Second St., P.O. Box 879
Clayton, NC 27528
Phone: 919-553-5002
Fax: 919-553-1720

MEMORANDUM

To: Kimberly Moffett, Town Clerk

From: Andy Simerman, Construction Project Administrator

Ans

Copy: Jonathan Barnes, Dalton Engineering and Associates
Ryan Suman – Wakefield Development
Paralee Smith, Development Services Coordinator

Date: February 23, 2018

Subject: Highgate Subdivision – Phase I (includes the off site water line)

Please place a warranty acceptance request for the referenced public sewer, water, storm sewer utilities, all pertinent easements, sidewalks, curb and gutter, asphalt pavement on the next available agenda. Record drawings have been reviewed and accepted. Following acceptance, the utility will be subject to a one-year warranty period. Following the warranty period, a final inspection will be done and all deficient items corrected prior to final acceptance.

If further information or clarification of the comments is required, you may contact my office at 919-553-5002 x. 5611.



TOWN OF CLAYTON
Engineering & Inspections
111 E. Second St., P.O. Box 879
Clayton, NC 27528
Phone: 919-553-5002
Fax: 919-553-1720

MEMORANDUM

To: Kimberly Moffett, Town Clerk

From: Andy Simerman, Construction Project Administrator

AW 9

Copy: Donnie Adams, Adams & Hodge Engineering
Joe Staynings, Fred Smith Company
Paralee Smith, Development Services Coordinator

Date: March 6, 2018

Subject: Lionsgate Subdivision – Phase 2A-2D

Please place a warranty acceptance request for the referenced public sewer, water, storm sewer utilities, all pertinent easements, sidewalks, curb and gutter, asphalt pavement on the next available agenda. Record drawings have been reviewed and accepted. Following acceptance, the utility will be subject to a one-year warranty period. Following the warranty period, a final inspection will be done and all deficient items corrected prior to final acceptance.

If further information or clarification of the comments is required, you may contact my office at 919-553-5002 x. 5611.



TOWN OF CLAYTON
Engineering & Inspections
111 E. Second St., P.O. Box 879
Clayton, NC 27528
Phone: 919-553-5002
Fax: 919-553-1720

MEMORANDUM

To: Kimberly Moffett, Town Clerk

From: Andy Simerman, Construction Project Administrator

Copy: Donnie Adams, Adams & Hodge Engineering
Joe Staynings, Fred Smith Company
Paralee Smith, Development Services Coordinator

Date: March 6, 2018

Subject: RWAC – Alpine Valley, Phase 6A-4

The final lift of asphalt has been installed in the subject section. Please schedule Council action for the acceptance of this work subject to a five year warranty. Subsequent to the warranty period, pavement and base course conditions will be evaluated and any faults corrected by the developer prior to acceptance.

If further information or clarification of the comments is required, you may contact my office at 919-553-5002 x. 5611.



TOWN OF CLAYTON
Engineering & Inspections
111 E. Second St., P.O. Box 879
Clayton, NC 27528
Phone: 919-553-5002
Fax: 919-553-1720

MEMORANDUM

To: Kimberly Moffett, Town Clerk

From: Andy Simerman, Construction Project Administrator *AS*

Copy: Donnie Adams, Adams & Hodge Engineering
Joe Staynings, Fred Smith Company
Paralee Smith, Development Services Coordinator

Date: March 6, 2018

Subject: RWAC – Alpine Valley, Phase 6A-4

Please place a warranty acceptance request for the referenced public sewer, water, storm sewer utilities, and all pertinent easements on the next available agenda. Record drawings have been reviewed and accepted. Following acceptance, the utility will be subject to a one-year warranty period. Following the warranty period, a final inspection will be done and all deficient items corrected prior to final acceptance.

If further information or clarification of the comments is required, you may contact my office at 919-553-5002 x. 5611.



Town Council Agenda Cover Sheet

Meeting Date

March 19 2018

Agenda Location

Introductions & Special Presentations

Item Title

Advanced Firefighter Certificate

Presenter

Lee Barbee, Fire Chief

Summary/Description

Garrett Lane is being recognized for achieving his Advanced Firefighter Certificate from the North Carolina State Firefighter's Association. This certificate is highest award a North Carolina firefighter can achieve and has been earned by only about 1 percent of North Carolina's more than 50,000 firefighters. This prestigious statewide recognition is a nod to Garrett Lane's education, significant professional training and on-the-job experience.

Requested Action

Informational Only

Additional Documents to be Included in Agenda Packet



Town Council Agenda Cover Sheet

Meeting Date

March 19 2018

Agenda Location

Items Scheduled for the Regular Meeting

Item Title

2018-06-ANX Glen Haven Phase 4

Presenter

Samantha Wullenwaber, Planning Director

Summary/Description


Contiguous annexation of 8.55 acres of the proposed Glen Haven Phase 4 Subdivision, off Barber Mill Road. Property owner is Glenwood Homes, LLC.

Requested Action

Set Public Hearing

Additional Documents To Be Included in Agenda Packet

Application
Site Plan
Aerial Map
Non-Aerial Map
Legal Description
Resolution #2018-05 Directing the Clerk to Investigate
Resolution #2018-07 Fixing Date of Public Hearing
Public Notice

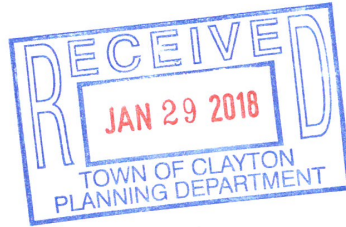

Town of Clayton
Planning Department
111 E. Second Street, Clayton, NC 27520
P.O. Box 879, Clayton, NC 27528
Phone: 919-553-5002
Fax: 919-553-1720

PETITION FOR VOLUNTARY ANNEXATION

VOLUNTARY ANNEXATION: Upon receipt of a valid petition signed by all of the owners of real property in the area described therein, the Town may annex an area either contiguous or not contiguous to its primary corporate limits when the area meets the standards set out under North Carolina General Statutes 160A-31 and 160A-58.1.

Applications are due by 5pm on the first working day of each month.

Request Information

☒ **Contiguous Annexation**

☐ **Non-Contiguous Annexation**

The following items must accompany an annexation petition:

To be completed by the applicant:	Included?	
	Yes	No
1. Petition for Annexation with original signatures	☒	☐
2. A boundary plat of the area to be annexed meeting requirements of the Plat Checklist (included in this application packet).	☒	☐
3. Legal Description (metes and bounds)	☒	☐

PROCESS:

Review by Staff: The Planning, Engineering and Public Works Departments review the annexation submission. Comments will be sent to the applicant.

Annexation Plat Submission: After the map and legal description are deemed sufficient by the Town, the applicant is required to submit two (2) Mylar annexation plats to the Planning Department.

Town Council Meeting: The Town Council will pass a resolution directing the Town Clerk to investigate the annexation petition. The Town Clerk will present to the Town Council a Certificate of Sufficiency indicating that the annexation petition is complete. A resolution setting the date of the public hearing is then approved.


Legal Advertisement: A legal advertisement will be published no more than 25 days and no less than 10 days prior to the date of the public hearing.

Public Hearing/Town Council Meeting: The Town Council will either adopt or deny an ordinance to extend the corporate limits of the Town of Clayton.

Recordation: If the annexation is approved by the Town Council, the Annexation Plats shall be recorded at the appropriate county Register of Deeds.

Petition for Voluntary Annexation Application – Property Information
COMPLETE IF A LIMITED LIABILITY COMPANY:

Submittal Date:

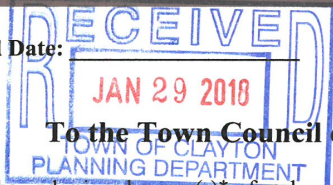

Petition No.: 2018-6 ANY

To the Town Council of the Town of Clayton, North Carolina:

1. I/We the undersigned owner(s)* of real property respectfully request that the area described in Paragraph 2 below be annexed to the Town of Clayton, North Carolina.

*If the owner of real property is a corporation or religious entity, attach a copy of the articles of incorporation describing who is/are authorized to sign with the petition.

2. The area to be annexed is X contiguous, _____ non-contiguous to the Town of Clayton, North Carolina and the boundaries of such territory are as provided in the boundary plat attached hereto.
3. If contiguous, this annexation will include all intervening rights-of-way for streets, railroads, and other areas as stated in G.S. 160A-31(f), unless otherwise stated in the annexation amendment.
4. Attached is a statement of the schedule for full development of the property to be annexed, which includes the type, number, and estimated value of planned improvements, if applicable.

Total acreage to be annexed:	8.85
Existing housing units:	0
Population of acreage to be annexed:	0
Existing Zoning District*:	R-10
Proposed Town Zoning District*:	R-10
Reason for petitioner to annex:	<u>X</u> Receive Town Services
	_____ Other (please specify): _____

5. I/We acknowledge that any zoning vested rights acquired pursuant to G.S. 160A-385.1 or G.S. 153A-344.1 must be declared and identified on this petition. I/We further acknowledge that failure to declare such rights on this petition shall result in a termination of vested rights previously acquired for the property. (If zoning vested rights are claimed, indicate below and attach proof.) **Yes, we claim vested rights. 2016-246-AA (S 05-06).**

In witness whereof, Glenwood Homes, LLC a limited liability company, caused this instrument to be executed in its name by a member/manager pursuant to authority duly given, this 29th day of January, 2018.

Name of Limited Liability Company: Glenwood Homes, LLC


By:

[Signature]
Signature of Member/Manager

STATE OF NORTH CAROLINA
COUNTY OF JOHNSTON

Sworn and subscribed before me, Penny Lynn Seabloom, a Notary Public for the above State and County, this 29th day of January, 2018.

SEAL

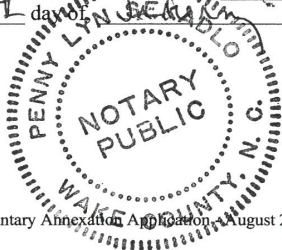

[Signature]
Notary Public

My Commission Expires: 8-27-21

Voluntary Annexation Plat Checklist

#	Required Plat Items
1.	Fully dimensioned by metes and bounds, and the location of intersecting boundary lines of the existing town limits, labeled and distinctly marked. Include full right-of-way if the area on both sides is or will be in the corporate limits.
2.	Any utility easements with metes and bounds.
3.	Accurate locations and descriptions of all monuments, markers and control points.
4.	Ultimate right-of-way widths on all streets.
5.	Entitle "ANNEXATION MAP FOR THE TOWN OF CLAYTON" OR "SATELLITE ANNEXATION MAP FOR THE TOWN OF CLAYTON," as appropriate.
6.	Name of property owner(s).
7.	Name, seal, and registration of Professionally Licensed Surveyor (PLS).
8.	Date of the survey and map preparation; a north arrow indicating whether the index is true magnetic North Carolina grid (NAD 83 or NAD 27) or deed; graphic scale; and declination.
9.	Names of the township, county, and state.
10.	A detailed vicinity map.
11.	Include address of property if assigned.
12.	Show all contiguous or non-contiguous town limits.
13.	The following certification must be placed on the map near a border to allow the map to be sealed: Annexation # _____ I, David DeYoung, AICP, Planning Director, Clayton, North Carolina certify this is a true and exact map of annexation adopted the _____ day of _____, _____, by the Town Council. I set my hand and seal to the Town of Clayton, _____. Day/Month/Year _____ David DeYoung AICP
14.	Leave 2 inch by 2 inch space for the county Register of Deeds stamp on the plat. All final plats must be stamped and signed before they can be accepted by the Town.

STATE OF NORTH CAROLINA COUNTY _____

Filed for Registration at _____ M. _____ in the _____ County, _____

Register of Deeds Office

Recorded in Book _____ Page _____ BY _____

REGISTER OF DEEDS

STATE OF NORTH CAROLINA COUNTY OF _____

Review Officer of _____ County, _____

certify that the map or plat to which this certification is affixed meets all statutory requirements for recording.

DATE: _____

REVIEW OFFICER

STATE OF NORTH CAROLINA COUNTY _____

I, _____, certify that this plat was drawn under my supervision from an actual survey made under my supervision, deed description recorded in Book _____, page _____, that the boundaries not surveyed are clearly indicated as drawn from information found in book _____, page _____, that the ratio of precision or positional accuracy as calculated is _____.

Witness my original signature, license number and seal this _____ day of _____, A.D., 20____.

Professional Land Surveyor License No. _____


LINE TABLE		
LINE	LENGTH	BEARING
L15	185.57	S68°12'46"E
L16	72.26	S17°48'17"E
L17	22.78	S09°00'44"W
L18	29.96	S20°57'37"W
L19	45.40	S53°20'45"E
L20	35.45	N70°33'22"E
L21	32.21	S58°44'22"E
L22	50.45	S45°49'41"E
L23	77.84	S14°51'07"E
L24	40.38	S43°19'04"W
L25	68.45	S58°39'22"E
L26	44.70	S31°55'10"E
L27	50.75	S38°21'57"E
L28	46.40	S07°39'36"E
L29	47.13	S71°42'35"E
L30	113.87	S00°31'45"E
L31	99.48	S34°32'38"E
L32	129.24	S89°13'32"E
L33	94.87	S64°02'09"W

CURVE TABLE				
CURVE	RADIUS	LENGTH	BEARING	CHORD
C1	50.00	56.66	N17°08'18"W	53.68

Surveyor's Statement To Whom It May Concern:

This plat is a correct representation of land surveyed; However, a North Carolina licensed attorney should be consulted concerning correct ownership, width and location of easements, any cemeteries or family burial grounds not shown on recorded maps or deeds made available to this surveyor by the recent owners at the time of this survey and other title questions revealed by title examination. No responsibility of any nature is assumed by this surveyor for any conditions which may presently exist but are unknown, such as: cemeteries, family burial grounds, toxic or hazardous waste material, wetlands and/or flood area, etc.

20' wetlands strip as agreed upon by the U.S. Corps of Engineers

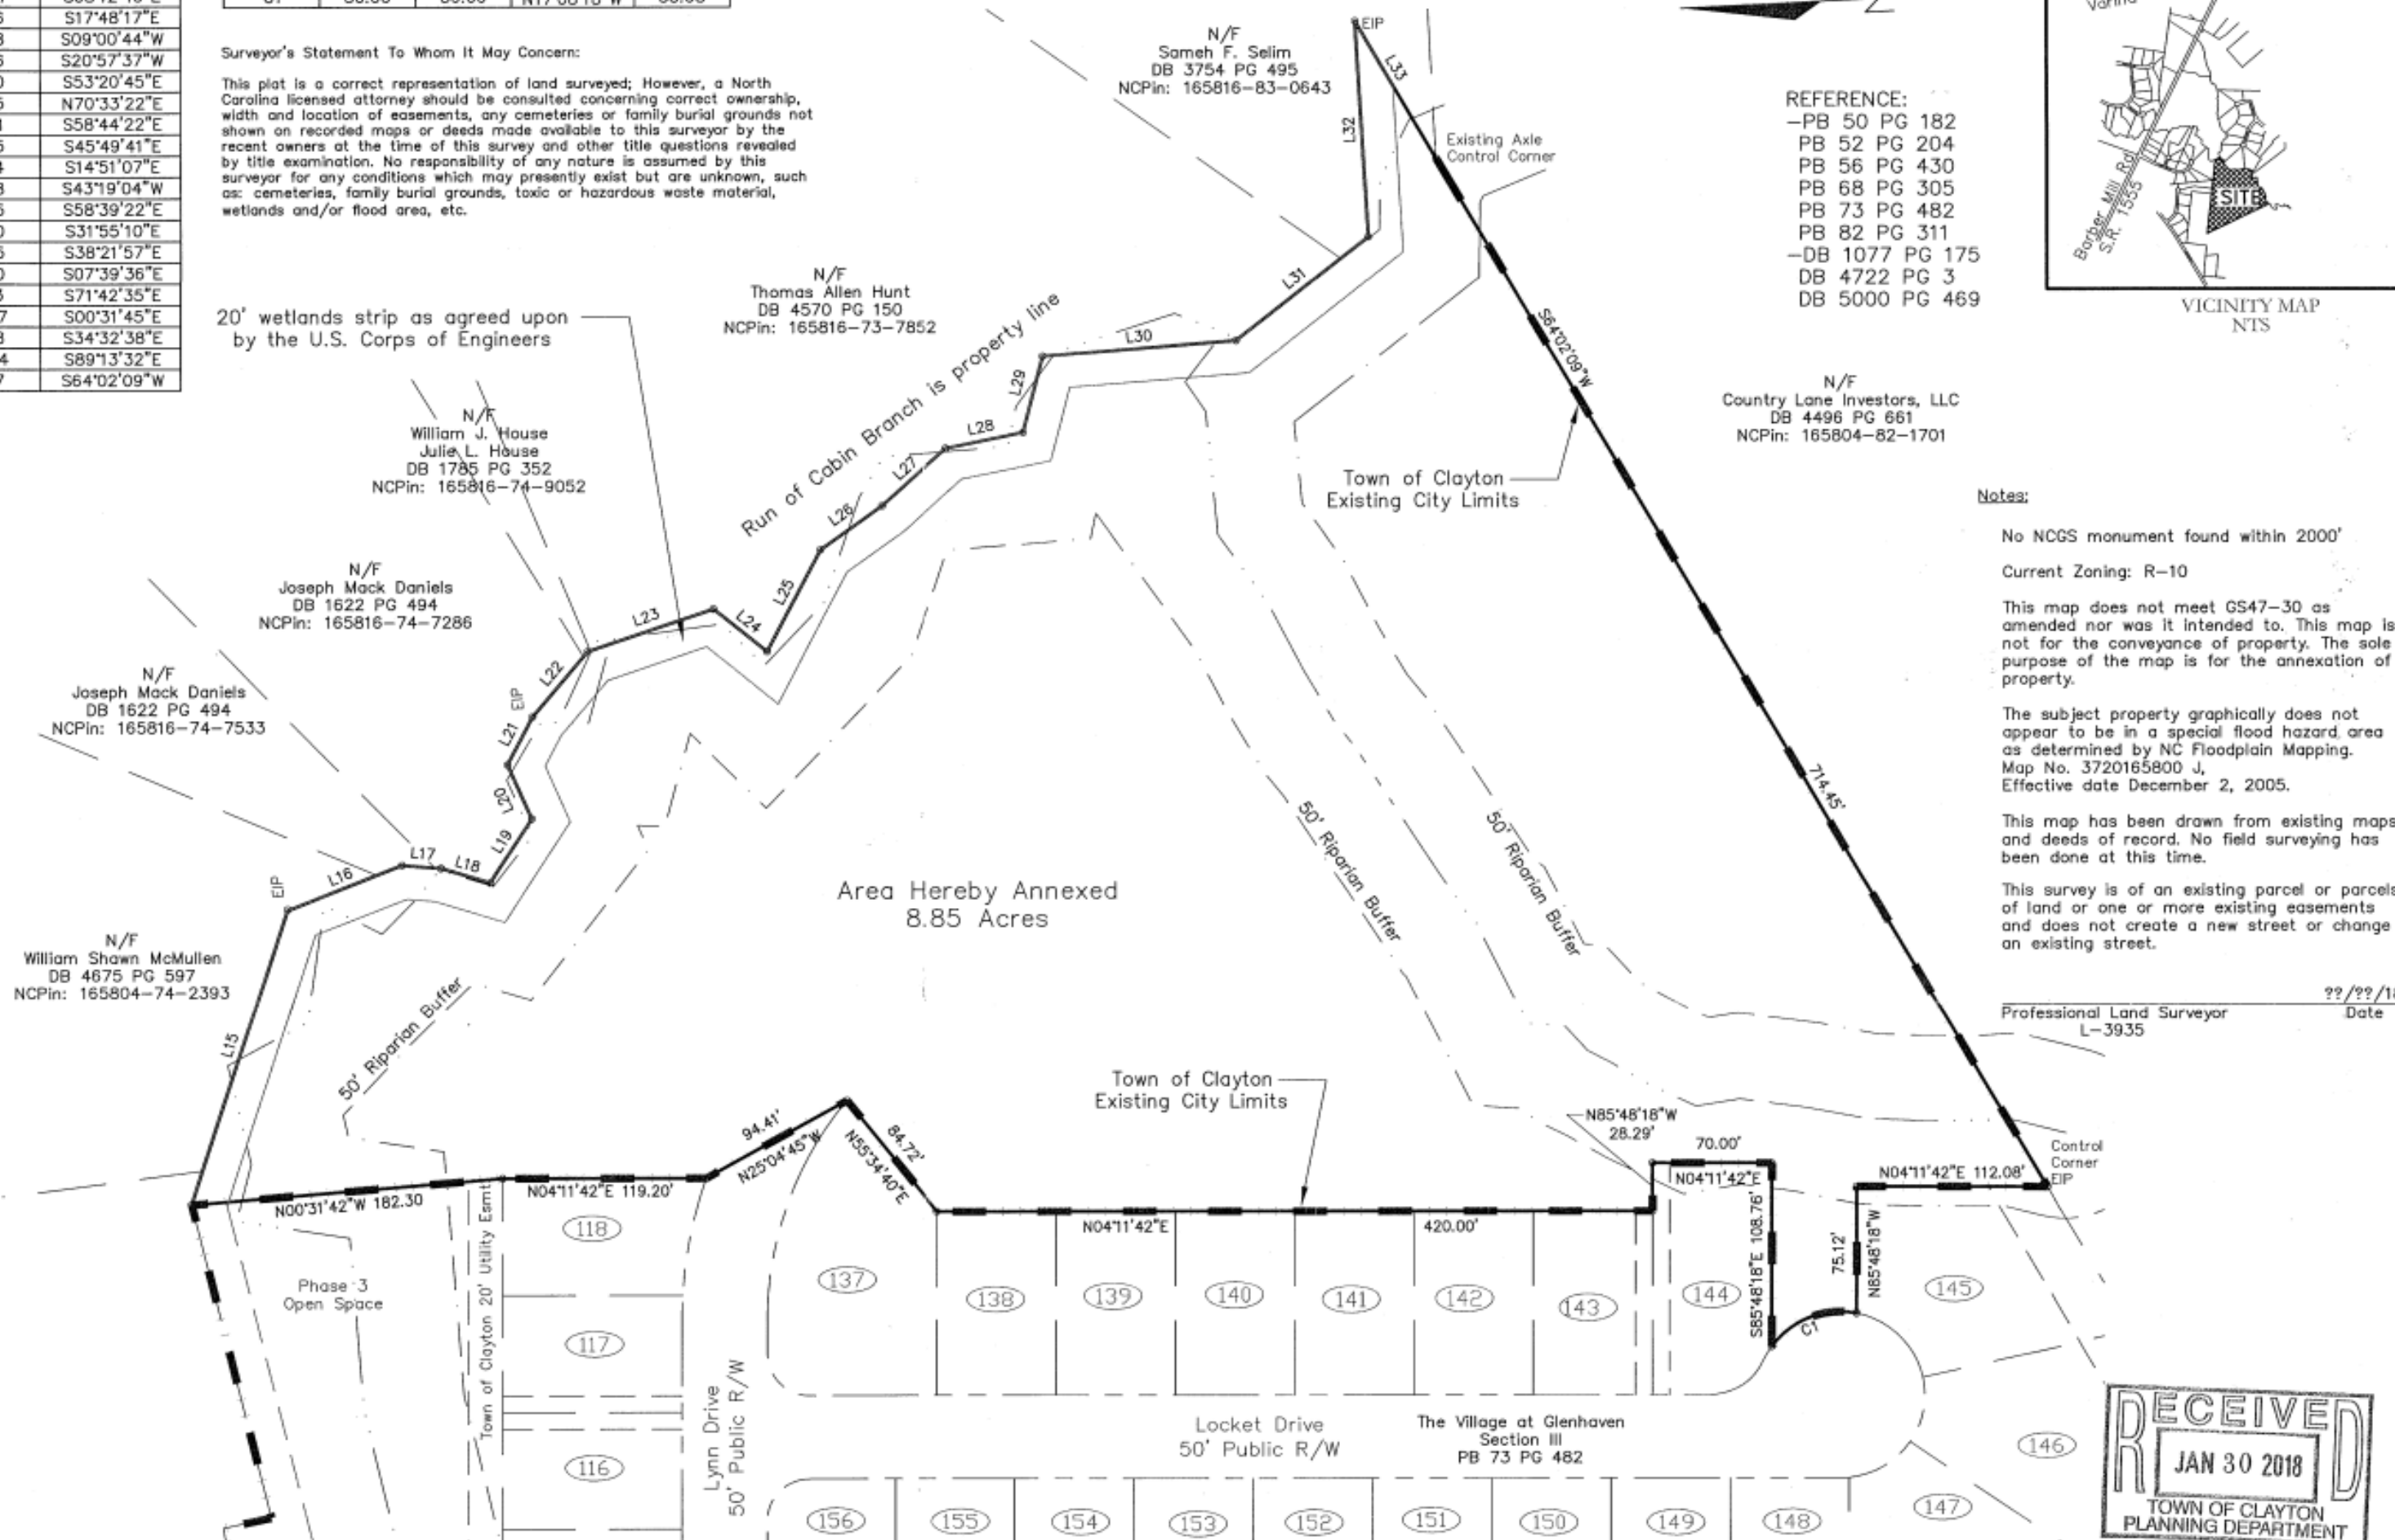


REFERENCE:
 -PB 50 PG 182
 PB 52 PG 204
 PB 56 PG 430
 PB 68 PG 305
 PB 73 PG 482
 PB 82 PG 311
 -DB 1077 PG 175
 DB 4722 PG 3
 DB 5000 PG 469

N/F
 Country Lane Investors, LLC
 DB 4496 PG 861
 NCPin: 165804-82-1701

Notes:
 No NCGS monument found within 2000'
 Current Zoning: R-10
 This map does not meet GS47-30 as amended nor was it intended to. This map is not for the conveyance of property. The sole purpose of the map is for the annexation of property.
 The subject property graphically does not appear to be in a special flood hazard area as determined by NC Floodplain Mapping. Map No. 3720165800 J. Effective date December 2, 2005.
 This map has been drawn from existing maps and deeds of record. No field surveying has been done at this time.
 This survey is of an existing parcel or parcels of land or one or more existing easements and does not create a new street or change an existing street.

Professional Land Surveyor
 L-3935
 Date: ??/??/18

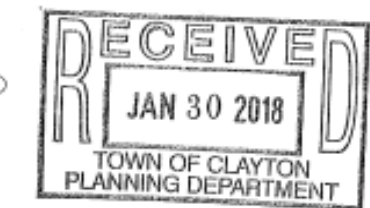

Owner:
 Glenwood Homes, LLC
 P.O. Box 90427
 Raleigh, NC 27675-0427
 Deed Book 5000 Page 469
 NCPin: 165804-73-4643
 Tax Id: 05G03023A
 Zoning: R-10

Preliminary
 For Review Only
 AREA BY COORDINATE COMPUTATION

80 40 0 80 160

GRAPHIC SCALE
 All Distances Are Horizontal Ground
 Unless Noted Otherwise

ANNEXATION # _____
 I, DAVID DeYOUNG, AICP, PLANNING DIRECTOR, CLAYTON, NORTH CAROLINA, CERTIFY THIS IS A TRUE AND EXACT MAP OF ANNEXATION ADOPTED THE _____ DAY OF _____ BY THE TOWN COUNCIL. I SET MY HAND AND SEAL TO THE TOWN OF CLAYTON.


DAVID DeYOUNG, AICP

Hall Land Surveying, Inc.

1899 Steven's Chapel Road
 Smithfield, NC 27577
 (919) 868-8132

Firm # C-3441

Annexation Map For The Town Of Clayton		
Glenwood Homes, LLC		
TOWNSHIP	Clayton	COUNTY
		Johnston
STATE	NC	
SURVEYED BY	-	
DRAWN BY	TMH	
DATE	12/27/16 (Revised 01/26/18)	SCALE
		1"=80'
DRAWING NO.	HLS16-0086	

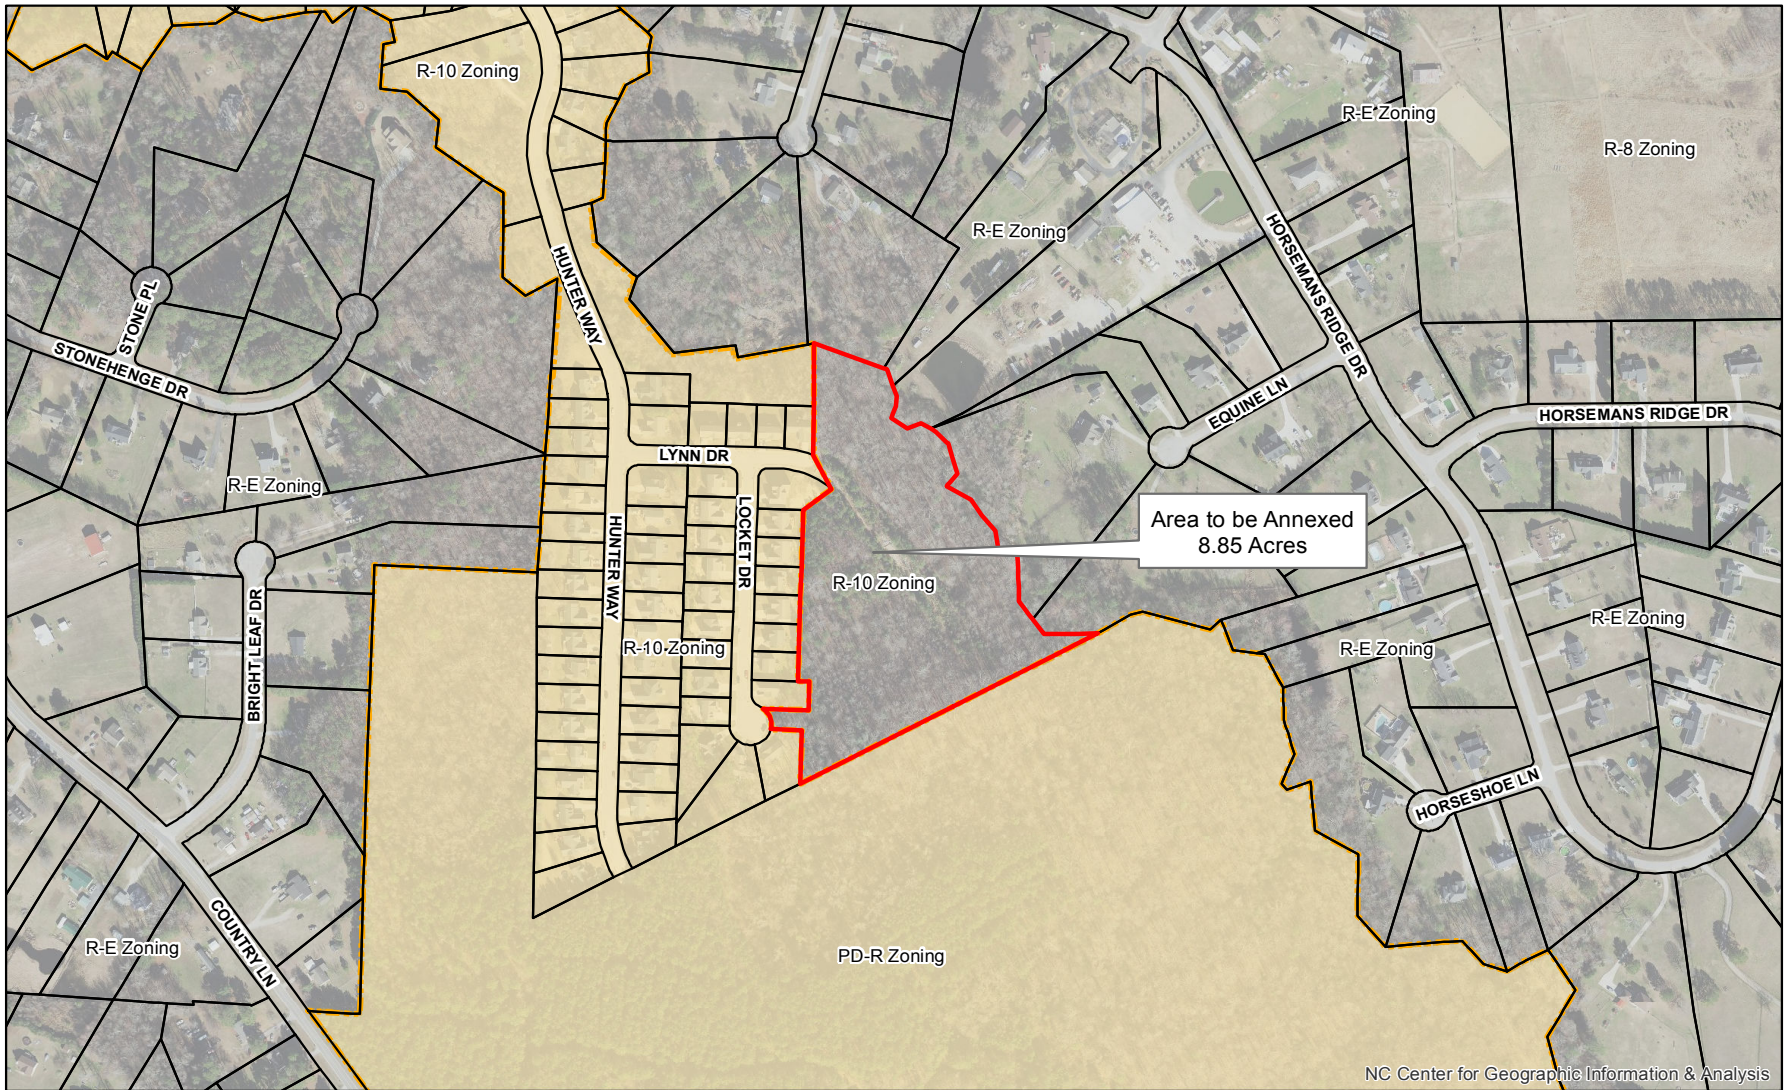

Legend

- Area to be Annexed
- Clayton Town Limits
- Clayton ETJ
- Parcels

Produced by: TOC Planning
February 12, 2018

Annexation Map


Applicant(s): Glenwood Homes, LLC
Property Owner(s): Glenwood Homes, LLC
Parcel Number(s) 05G03023A
File Number(s): 2018-6-ANX



1 inch = 400 feet



Disclaimer: Town of Clayton assumes no legal responsibility for the information represented here.

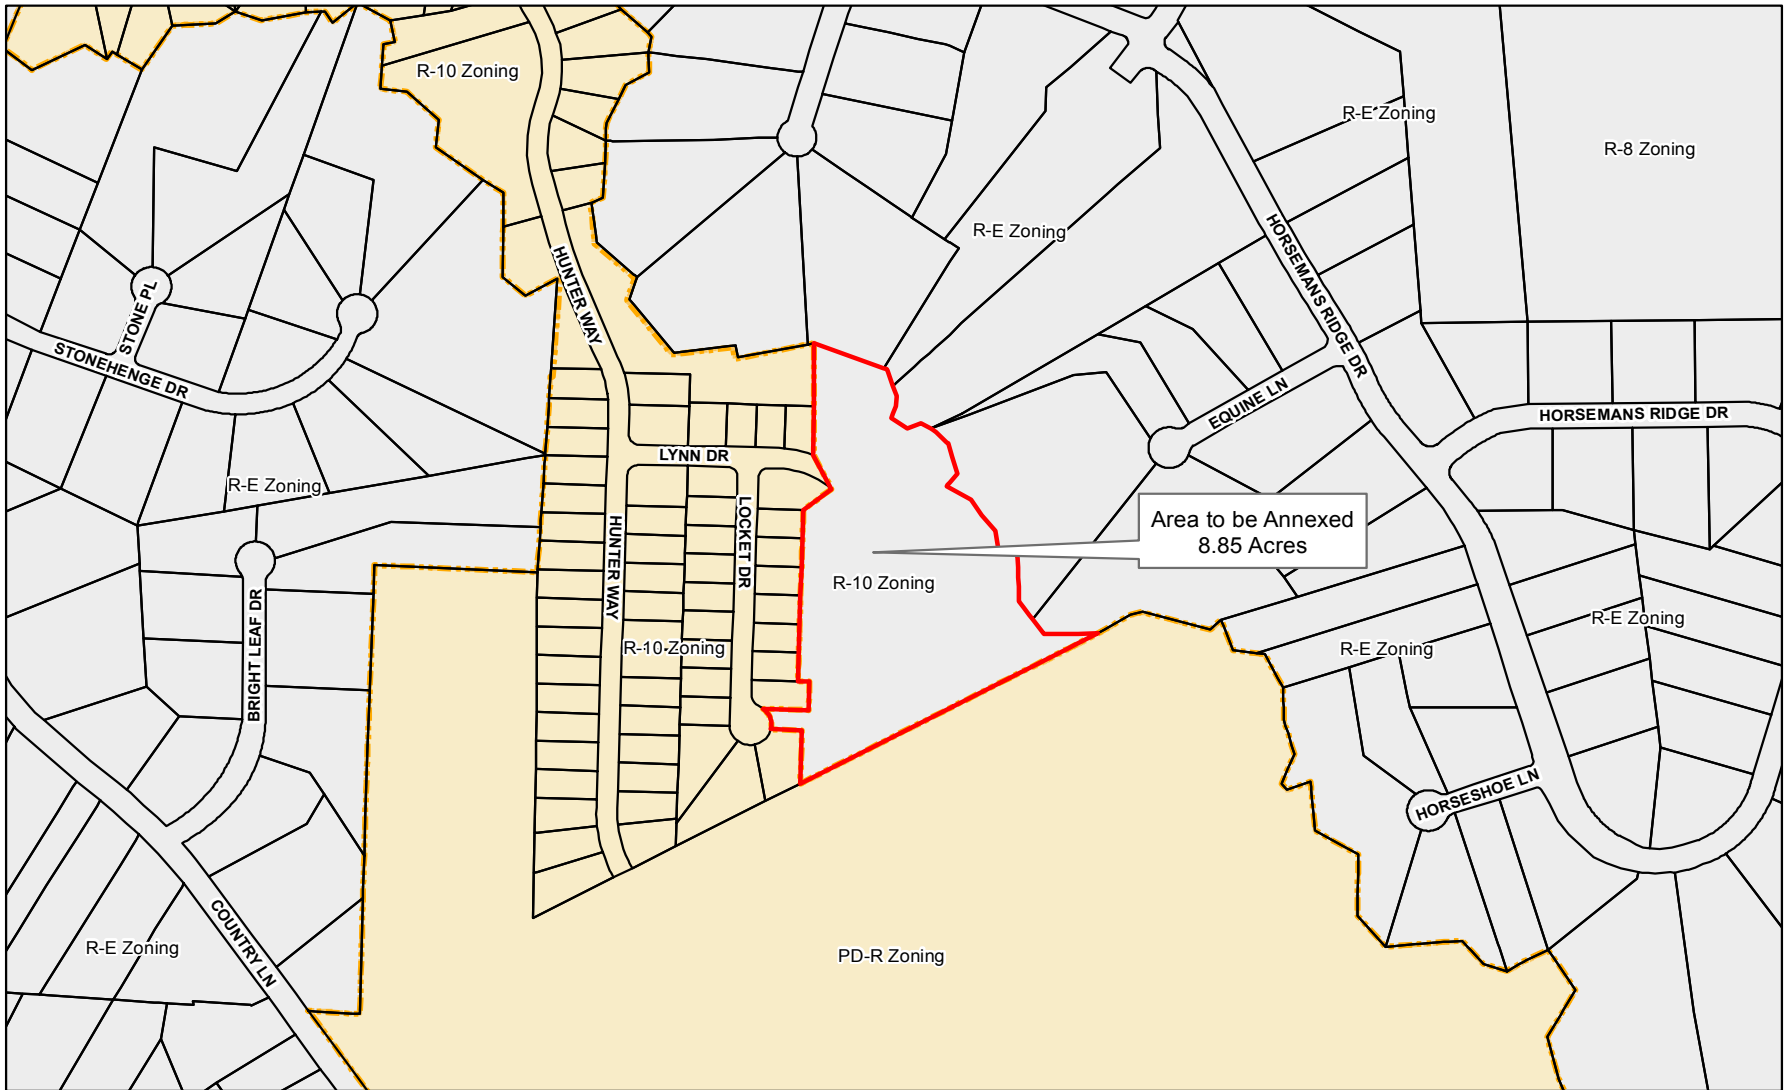

Legend

- Area to be Annexed
- Clayton Town Limits
- Clayton ETJ
- Parcels

Produced by: TOC Planning
February 12, 2018

Annexation Map

Applicant(s): Glenwood Homes, LLC
Property Owner(s): Glenwood Homes, LLC
Parcel Number(s) 05G03023A
File Number(s): 2018-6-ANX



1 inch = 400 feet



Disclaimer: Town of Clayton assumes no legal responsibility for the information represented here.

Lying and being in Clayton Township, Johnston County, North Carolina and being more particularly described as follows:

Beginning at a point on the northern right-of-way of Lynn Drive, said point being the southeast corner of Lot 118, The Village at Glenhaven Section III plat book 73 page 482, and being the place and point of beginning;

Thence leaving the right-of-way of Lynn Drive N04°11'42"E 119.20 feet to a point; Thence N00°31'42"W 182.30 feet to a point; thence S68°12'46"E 185.57 feet to a point; thence S17°48'17"E 72.26 feet to a point; thence S09°00'44"W 22.78 feet to a point; thence S20°57'37"W 29.96 feet to a point; thence S53°20'45"E 45.40 feet to a point; thence N70°33'22"E 35.45 feet to a point; thence S58°44'22"E 32.21 feet to a point; thence S45°49'41"E 50.45 feet to a point; thence S14°51'07"E 77.84 feet to a point; thence S43°19'04"W 40.38 feet to a point; thence S58°39'22"E 68.45 feet to a point; thence S31°55'10"E 44.70 feet to a point; thence S38°21'57"E 50.75 feet to a point; thence S07°39'36"E 46.40 feet to a point; thence S71°42'35"E 47.13 feet to a point; thence S00°31'45"E 113.87 feet to a point; thence S34°32'38"E 99.48 feet to a point; thence S89°13'32"E 129.24 feet to a point; thence S64°02'09"W 94.87 feet to a point; thence S64°02'09"W 714.45 feet to a point; thence N04°11'42"E 112.08 feet to a point; thence N85°48'18"W 75.12 feet to a point; thence along a curve having a radius of 50.00 feet, an arc length of 56.66 feet and a chord bearing and distance of N17°08'18"W 53.68 feet to a point; thence S85°48'18"E 108.76 feet to a point; thence N04°11'42"E 70.00 feet to a point; thence N85°48'18"W 28.29 feet to a point; thence N04°11'42"E 420.00 feet to a point; thence N55°34'40"E 84.72 feet to a point; thence N25°04'45"W 94.41 feet to the place and point of beginning, containing 8.85 acres more or less, and being an annexation boundary of the Zachery Andrew Alexander, LLC property.

ANNEXATION PETITION 2018-6-ANX
Glen Haven Ph. 4
Parcel: 05G03023A
Owners: Glenwood Homes, LLC
Contiguous; 8.85 +/- acres

**TOWN OF CLAYTON
RESOLUTION DIRECTING THE CLERK TO INVESTIGATE
A PETITION RECEIVED UNDER G.S. 160A-31**

WHEREAS, a petition requesting annexation of an area described in said petition was received on January 29, 2018, by the Town of Clayton; and


WHEREAS, G.S. 160A-31 provides that the sufficiency of the petition shall be investigated by the Town Clerk before further annexation proceedings may take place; and

WHEREAS, the Town Council of the Town of Clayton deems it advisable to proceed in response to this request for annexation:

NOW, THEREFORE, BE IT RESOLVED by the Town Council of the Town of Clayton that:


The Town Clerk is hereby directed to investigate the sufficiency of the above-described petition and to certify as soon as possible to the Town Council the results of her investigation.

Duly adopted this 5th day of March 2018, while in regular session.

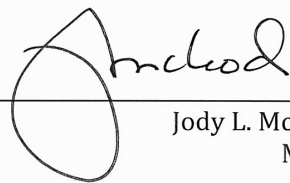

Jody L. McLeod,
Mayor

ATTEST:

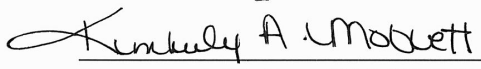

Kimberly A. Moffett, CMC, NCCMC
Town Clerk



ANNEXATION PETITION 2018-6-ANX

Glen Haven Ph. 4

Parcel: 05G03023A

Owners: Glenwood Homes, LLC

Contiguous; 8.85 +/- acres

**TOWN OF CLAYTON
RESOLUTION FIXING DATE OF PUBLIC HEARING ON QUESTION
OF ANNEXATION PURSUANT TO G. S.160A-31**

WHEREAS, a petition requesting annexation of the contiguous area described herein has been received; and

WHEREAS, the Town Council has by resolution directed the Town Clerk to investigate the sufficiency of the petition; and

WHEREAS, certification by the Town Clerk as to the sufficiency of the petition has been made;

NOW, THEREFORE, BE IT RESOLVED, by the Town Council of the Town of Clayton, North Carolina that:

Section 1. A public hearing on the question of annexation of the contiguous area described herein will be held at Town Hall at 6:00 PM on Monday, April 2, 2018.

Section 2. Lying and being in Clayton Township, Johnston County, North Carolina and being more particularly described as follows:

Beginning at a point on the northern right-of-way of Lynn Drive, said point being the southeast corner of Lot 118, The Village at Glenhaven Section III plat book 73 page 482, and being the place and point of beginning;

Thence leaving the right-of-way of Lynn Drive N04°11'42"E 119.20 feet to a point; thence N00°31'42"W 182.30 feet to a point; thence S68°12'46"E 185.57 feet to a point; thence S17°48'17"E 72.26 feet to a point; thence S09°00'44"W 22.78 feet to a point; thence S20°57'37"W 29.96 feet to a point; thence S53°20'45"E 45.40 feet to a point; thence N70°33'22"E 35.45 feet to a point; thence S58°44'22"E 32.21 feet to a point; thence S45°49'41"E 50.45 feet to a point; thence S14°51'07"E 77.84 feet to a point; thence S43°19'04"W 40.38 feet to a point; thence S58°39'22"E 68.45 feet to a point; thence S31°55'10"E 44.70 feet to a point; thence S38°21'57"E 50.75 feet to a point; thence S07°39'36"E 46.40 feet to a point; thence S71°42'35"E 47.13 feet to a point; thence S00°31'45"E 113.87 feet to a point; thence S34°32'38"E 99.48 feet to a point; thence S89°13'32"E 129.24 feet to a point; thence S64°02'09"W 94.87 feet to a point; thence S64°02'09"W 714.45 feet to a point; thence N04°11'42"E 112.08 feet to a point; thence N85°48'18"W 75.12 feet to a point; thence along a curve having a radius of 50.00 feet, an arc length of 56.66 feet and a chord bearing and distance of N17°08'18"W 53.68 feet to a

point; thence S85°48'18"E 108.76 feet to a point; thence N04°11'42"E 70.00 feet to a point; thence N85°48'18"W 28.29 feet to a point; thence N04°11'42"E 420.00 feet to a point; thence N55°34'40"E 84.72 feet to a point; thence N25°04'45"W 94.41 feet to the place and point of beginning, containing 8.85 acres more or less, and being an annexation boundary of the Zachery Andrew Alexander, LLC property.

Section 3. Notice of the public hearing shall be published once in the Clayton News-Star, a newspaper having general circulation in the Town of Clayton, at least ten days prior to the date of the public hearing.

Duly adopted this 19th day of March 2018 while in regular session.

Jody L. McLeod,
Mayor

ATTEST

Kimberly A. Moffett, CMC, NCCMC
Town Clerk

PUBLIC NOTICE

The Clayton Town Council has called a public hearing at 6:00 PM on Monday, April 2, 2018, at Town Hall, 111 E. Second Street, on the question of annexing the following described contiguous area, requested by Annexation Petition 2018-6-ANX filed pursuant to G.S. 160A-31:

The area proposed for annexation is described as the following: Lying and being in Clayton Township, Johnston County, North Carolina and being more particularly described as follows:

Beginning at a point on the northern right-of-way of Lynn Drive, said point being the southeast corner of Lot 118, The Village at Glenhaven Section III plat book 73 page 482, and being the place and point of beginning;

Thence leaving the right-of-way of Lynn Drive N04°11'42"E 119.20 feet to a point; thence N00°31'42"W 182.30 feet to a point; thence S68°12'46"E 185.57 feet to a point; thence S17°48'17"E 72.26 feet to a point; thence S09°00'44"W 22.78 feet to a point; thence S20°57'37"W 29.96 feet to a point; thence S53°20'45"E 45.40 feet to a point; thence N70°33'22"E 35.45 feet to a point; thence S58°44'22"E 32.21 feet to a point; thence S45°49'41"E 50.45 feet to a point; thence S14°51'07"E 77.84 feet to a point; thence S43°19'04"W 40.38 feet to a point; thence S58°39'22"E 68.45 feet to a point; thence S31°55'10"E 44.70 feet to a point; thence S38°21'57"E 50.75 feet to a point; thence S07°39'36"E 46.40 feet to a point; thence S71°42'35"E 47.13 feet to a point; thence S00°31'45"E 113.87 feet to a point; thence S34°32'38"E 99.48 feet to a point; thence S89°13'32"E 129.24 feet to a point; thence S64°02'09"W 94.87 feet to a point; thence S64°02'09"W 714.45 feet to a point; thence N04°11'42"E 112.08 feet to a point; thence N85°48'18"W 75.12 feet to a point; thence along a curve having a radius of 50.00 feet, an arc length of 56.66 feet and a chord bearing and distance of N17°08'18"W 53.68 feet to a point; thence S85°48'18"E 108.76 feet to a point; thence N04°11'42"E 70.00 feet to a point; thence N85°48'18"W 28.29 feet to a point; thence N04°11'42"E 420.00 feet to a point; thence N55°34'40"E 84.72 feet to a point; thence N25°04'45"W 94.41 feet to the place and point of beginning, containing 8.85 acres more or less, and being an annexation boundary of the Zachery Andrew Alexander, LLC property.

This is an open meeting and the public is invited to attend.

Kimberly A. Moffett, CMC
Town Clerk
Town of Clayton
919-553-5002 ext. 5004

Please advertise on the following date:

March 23, 2018

Affidavit of publication required.



Town Council Agenda Cover Sheet

Meeting Date

March 19 2018

Agenda Location

Items Scheduled for the Regular Meeting

Item Title

2018-19-ANX Powhatan Warehouse

Presenter

Samantha Wullenwaber, Planning Director

Summary/Description

Non-Contiguous annexation of 0.35 acres portion of Parcel ID Number 05I05017D off Powhatan Rd. Property owner is Franklin Clayton Associates, LLC. Annexation was required as a condition of Site Plan (2017-144-SP- Powhatan Warehouse) approval.

Requested Action

Set Public Hearing

Additional Documents To Be Included in Agenda Packet

Application
Site Plan
Aerial Map
Non-Aerial Map
Legal Description
Resolution #2018-06 Directing the Clerk to Investigate
Resolution #2018-08 Fixing Date of Public Hearing
Public Notice



project # - 2018-19

Town of Clayton
Planning Department
111 E. Second Street, Clayton, NC 27520
P.O. Box 879, Clayton, NC 27528
Phone: 919-553-5002
Fax: 919-553-1720

PETITION FOR VOLUNTARY ANNEXATION

VOLUNTARY ANNEXATION: Upon receipt of a valid petition signed by all of the owners of real property in the area described therein, the Town may annex an area either contiguous or not contiguous to its primary corporate limits when the area meets the standards set out under North Carolina General Statutes 160A-31 and 160A-58.1.

Applications are due by 5pm on the first working day of each month.

Request Information

☐ Contiguous Annexation

☒ Non-Contiguous Annexation

The following items must accompany an annexation petition:

To be completed by the applicant:	Included?	
	Yes	No
1. Petition for Annexation with original signatures	☒	☐
2. A boundary plat of the area to be annexed meeting requirements of the Plat Checklist (included in this application packet).	☒	☐
3. Legal Description (metes and bounds)	☒	☐

PROCESS:

Review by Staff: The Planning, Engineering and Public Works Departments review the annexation submission. Comments will be sent to the applicant.


Annexation Plat Submission: After the map and legal description are deemed sufficient by the Town, the applicant is required to submit two (2) Mylar annexation plats to the Planning Department.

Town Council Meeting: The Town Council will pass a resolution directing the Town Clerk to investigate the annexation petition. The Town Clerk will present to the Town Council a Certificate of Sufficiency indicating that the annexation petition is complete. A resolution setting the date of the public hearing is then approved.

Legal Advertisement: A legal advertisement will be published no more than 25 days and no less than 10 days prior to the date of the public hearing.

Public Hearing/Town Council Meeting: The Town Council will either adopt or deny an ordinance to extend the corporate limits of the Town of Clayton.

Recordation: If the annexation is approved by the Town Council, the Annexation Plats shall be recorded at the appropriate county Register of Deeds.

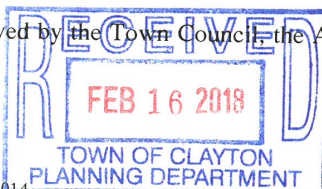

Petition for Voluntary Annexation Application – Property Information
COMPLETE IF A LIMITED LIABILITY COMPANY:

Submittal Date: 2-14-2018

Petition No.: 2018-19-ANX

To the Town Council of the Town of Clayton, North Carolina:

1. I/We the undersigned owner(s)* of real property respectfully request that the area described in Paragraph 2 below be annexed to the Town of Clayton, North Carolina.

*If the owner of real property is a corporation or religious entity, attach a copy of the articles of incorporation describing who is/are authorized to sign with the petition.

2. The area to be annexed is contiguous, X non-contiguous to the Town of Clayton, North Carolina and the boundaries of such territory are as provided in the boundary plat attached hereto.
3. If contiguous, this annexation will include all intervening rights-of-way for streets, railroads, and other areas as stated in G.S. 160A-31(f), unless otherwise stated in the annexation amendment.
4. Attached is a statement of the schedule for full development of the property to be annexed, which includes the type, number, and estimated value of planned improvements, if applicable.

Total acreage to be annexed:	<u>0.35</u>
Existing housing units:	<u>0</u>
Population of acreage to be annexed:	<u>0</u>
Existing Zoning District*:	<u>I-2 I-1</u>
Proposed Town Zoning District*:	<u>I-2 I-1</u>
Reason for petitioner to annex:	<u>X</u> Receive Town Services
	<u> </u> Other (please specify): <u> </u>

5. I/We acknowledge that any zoning vested rights acquired pursuant to G.S. 160A-385.1 or G.S. 153A-344.1 must be declared and identified on this petition. I/We further acknowledge that failure to declare such rights on this petition shall result in a termination of vested rights previously acquired for the property. (If zoning vested rights are claimed, indicate below and attach proof.) Yes, we claim vested rights. 2017-144-SP.

In witness whereof, Franklin Clayton Associates, LLC a limited liability company, caused this instrument to be executed in its name by a member/manager pursuant to authority duly given, this 7th day of FEBRUARY, 2018.

Name of Limited Liability Company:

Franklin Clayton Associates, LLC


By:

[Signature]
Signature of Member/Manager

STATE OF NORTH CAROLINA

COUNTY OF ~~JOHNSTON~~ NEW HANOVER

Sworn and subscribed before me, BRETT McDONOUGH, a Notary Public for the above State and County, this 7th day of FEBRUARY, 2018.

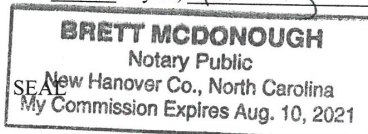


[Signature]
Notary Public

My Commission Expires: 8/10/21

Voluntary Annexation Plat Checklist

#	Required Plat Items
1.	Fully dimensioned by metes and bounds, and the location of intersecting boundary lines of the existing town limits, labeled and distinctly marked. Include full right-of-way if the area on both sides is or will be in the corporate limits.
2.	Any utility easements with metes and bounds.
3.	Accurate locations and descriptions of all monuments, markers and control points.
4.	Ultimate right-of-way widths on all streets.
5.	Entitle "ANNEXATION MAP FOR THE TOWN OF CLAYTON" OR "SATELLITE ANNEXATION MAP FOR THE TOWN OF CLAYTON," as appropriate.
6.	Name of property owner(s).
7.	Name, seal, and registration of Professionally Licensed Surveyor (PLS).
8.	Date of the survey and map preparation; a north arrow indicating whether the index is true magnetic North Carolina grid (NAD 83 or NAD 27) or deed; graphic scale; and declination.
9.	Names of the township, county, and state.
10.	A detailed vicinity map.
11.	Include address of property if assigned.
12.	Show all contiguous or non-contiguous town limits.
13.	The following certification must be placed on the map near a border to allow the map to be sealed: Annexation # _____ I, David DeYoung, AICP, Planning Director, Clayton, North Carolina certify this is a true and exact map of annexation adopted the _____ day of _____, _____, by the Town Council. I set my hand and seal to the Town of Clayton, _____. _____ David DeYoung AICP
14.	Leave 2 inch by 2 inch space for the county Register of Deeds stamp on the plat. All final plats must be stamped and signed before they can be accepted by the Town.

Beginning at NCGS MONTAGUE a monument with NSRS coordinates of N=679055.17' E=2173022.97' thence S75 Deg 12 Min 13 SecW, a distance of 569.40' to the POINT OF BEGINNING; thence along the eastern line of lot 4 as recorded in Pb 86 pg 144 N15 Deg 40 Min 37 SecW, a distance of 370.00' to a 1/2" EIP; thence N74 Deg 14 Min 37 SecE, a distance of 41.41' to a no. 4 rebar flush with ground; thence S15 Deg 45 Min 23 SecE, a distance of 370.00' to an existing No. 4 rebar; thence along the northern line of Powhatan self storage as referenced in deed book 4313 pg 551 S74 Deg 14 Min 37 SecW, a distance of 41.92' to an existing iron pipe found flush with ground said point being the POINT OF BEGINNING; said described tract containing 0.35 Acres, as shown in Plat Book 86 pg 144 as portion to be added.

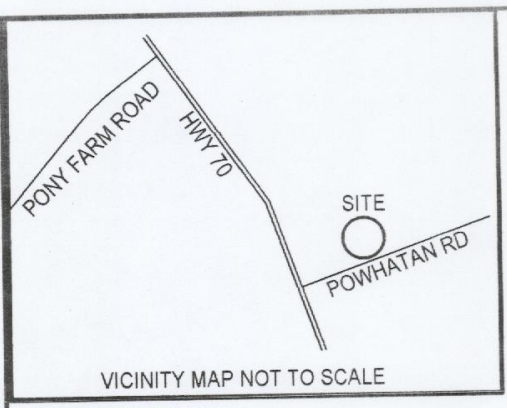

- LEGEND:
- EP... EXISTING IRON PIPE
 - IP... IRON PIPE SET
 - IS... EXISTING IRON STAKE
 - IS... IRON STAKE SET
 - R/W... RIGHT OF WAY
 - PK... PARKER KALON NAIL
 - CM... EXISTING CONC MONUMENT
 - CM... CONCRETE MONUMENT SET
 - FM... FIRE HYDRANT
 - S... SEWER CLEAN-OUT
 - T... TELEPHONE BOX
 - C... CABLE BOX
 - W... WATER VALVE
 - SM... SANITARY SEWER MANHOLE
 - W... NOW OR FORMERLY
 - BC... BACK OF CURB
 - CP... COMPUTED POINT
 - GP... GEODETIC MONUMENT
 - RCP... REINFORCED CONCRETE PIPE
 - PARCEL BOUNDARY
 - RIGHT OF WAY EASEMENT
 - FENCE
 - FEATURE
 - STREAM (IE WATER COURSE)
 - NOT SURVEYED
 - currently annexed

AREA BY COORDINATE METHOD
TITLE BY LAWYER
PROPERTY SUBJECT TO EASEMENT OF RECORD

REFERENCE:
DEED BOOK 1933 PAGE 678
DEED BOOK 3571 PAGE 347
DEED BOOK 4933 PAGE 678
PLAT BOOK 57 PAGE 242
PLAT BOOK 57 PAGE 295
PLAT BOOK 74 PG 493
PLAT BOOK 77 PG 488
PLAT BOOK 78 PG 257
DB 4313 PG 551
PB 82 PG 496

PROPERTY SHOWN HEREON IS NOT
LOCATED IN A FEMA DESIGNATED FLOOD ZONE

FLOOD HAZARD NO. 3720167700J

EFFECTIVE DATE: 12/2/05

DATE


IRONWOOD DEVELOPERS LLC
DB 4726 PG 578
TP 05105017H
ZONING I-2

ID	Delta	Radius	Arc Length	Tangent	Chord	Ch Bear
C1	07°40'01"	275.00	36.80	18.43	36.77	N 19°35'24" W
C2	03°15'58"	275.00	15.52	7.78	15.51	N 25°02'24" W
C3	21°07'00"	200.00	73.71	37.29	73.29	N 33°58'54" W
C4	28°47'01"	250.00	125.59	64.15	124.28	N 30°08'54" W
C5	23°17'21"	200.00	81.29	41.22	80.74	S 27°24'04" E
C6	05°29'40"	200.00	18.18	9.80	18.17	N 41°47'54" W
C7	21°08'59"	250.00	82.14	46.80	91.62	N 33°58'54" W
C8	35°57'25"	250.00	156.89	81.13	154.33	N 53°31'03" W
C9	35°57'25"	200.00	125.51	64.90	123.46	N 53°31'03" W
C11	01°33'30"	225.00	8.12	3.09	8.12	N 28°54'37" W
C12	04°42'27"	225.00	18.49	9.25	18.48	N 25°46'38" W
C13	00°51'11"	275.00	4.88	2.04	4.88	S 29°15'51" E
C14	02°10'58"	275.00	10.48	5.24	10.48	S 27°44'52" E
C15	07°40'01"	225.00	30.11	15.08	30.08	N 19°35'24" W



ALSEY J. GILBERT PLS
442 1/2 E. MAIN ST
CLAYTON NC 27620
PHONE 919/663-6104
FAX 919/663-3663

TAX PARCEL NO.
05105017D
05105017H

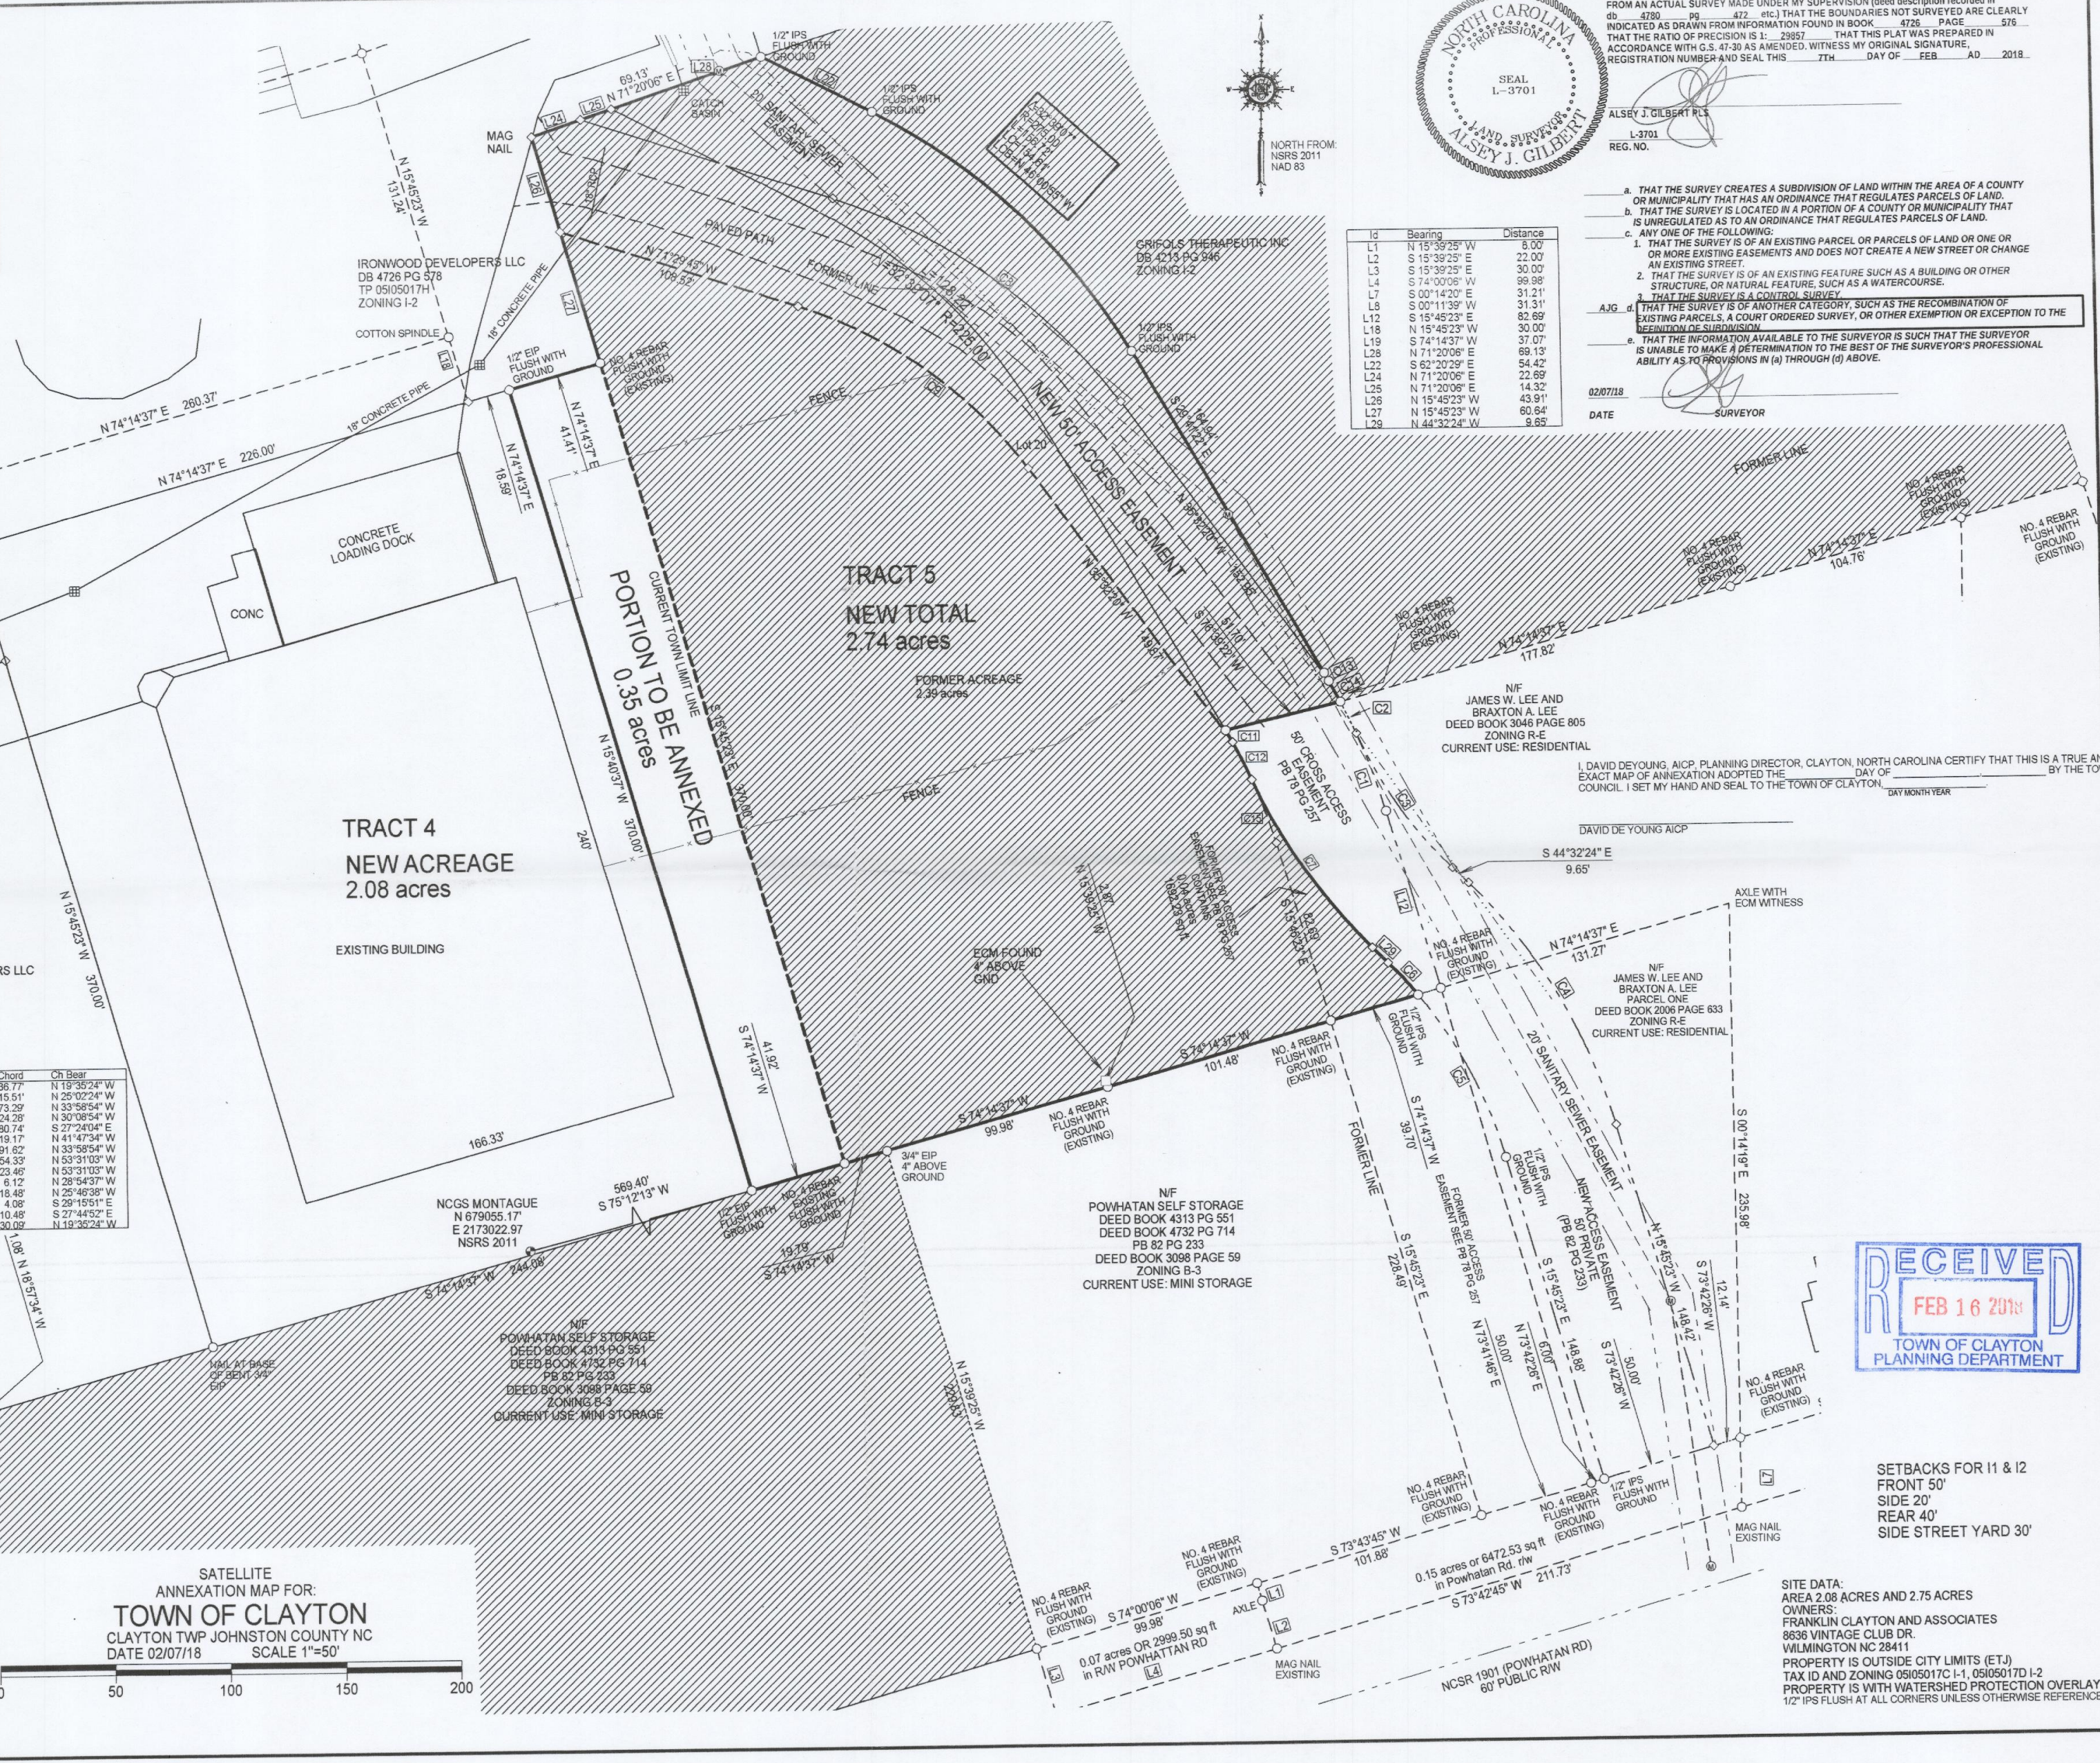


ID	Bearing	Distance
L1	N 15°39'25" W	8.00
L2	S 15°39'25" E	22.00
L3	S 15°39'25" E	30.00
L4	S 74°00'06" W	99.98
L7	S 00°14'20" E	31.21
L8	S 00°11'39" W	31.31
L12	S 15°45'23" E	82.89
L18	N 15°45'23" W	30.00
L19	S 74°14'37" W	37.07
L28	N 71°20'06" E	68.13
L22	S 62°30'25" E	64.42
L24	N 71°20'06" E	22.69
L26	N 71°20'06" E	14.32
L28	N 15°45'23" W	43.91
L27	N 15°45'23" W	60.64
L29	N 44°32'24" W	9.65

ALSEY J. GILBERT PLS CERTIFY THAT THIS PLAT WAS DRAWN UNDER MY SUPERVISION
FROM AN ACTUAL SURVEY MADE UNDER MY SUPERVISION (date description recorded in
DB 4726 PG 578, 11) THAT THE BOUNDARIES NOT SURVEYED ARE CLEARLY
INDICATED AS DRAWN FROM INFORMATION FOUND IN BOOK 4726 PG 576
THAT THE RATIO OF PRECISION IS 1:2,000 THAT THIS PLAT WAS PREPARED IN
ACCORDANCE WITH G.S. 47-39 AS AMENDED, WITNESS MY ORIGINAL SIGNATURE,
REGISTRATION NUMBER AND SEAL THIS 7TH DAY OF FEB AD 2018.

ALSEY J. GILBERT PLS
L-3701
REG. NO.


a. THAT THE SURVEY CREATES A SUBDIVISION OF LAND WITHIN THE AREA OF A COUNTY
OR MUNICIPALITY THAT HAS AN ORDINANCE THAT REGULATES PARCELS OF LAND.
b. THAT THE SURVEY IS LOCATED IN A PORTION OF A COUNTY OR MUNICIPALITY THAT
IS UNREGULATED AS TO AN ORDINANCE THAT REGULATES PARCELS OF LAND.
c. ANY ONE OF THE FOLLOWING:
1. THAT THE SURVEY IS OF AN EXISTING PARCEL OR PARCELS OF LAND OR ONE OR
MORE EXISTING EASEMENTS AND DOES NOT CREATE A NEW STREET OR CHANGE
AN EXISTING STREET.
2. THAT THE SURVEY IS OF AN EXISTING FEATURE SUCH AS A BUILDING OR OTHER
STRUCTURE, OR NATURAL FEATURE, SUCH AS A WATERCOURSE.
3. THAT THE SURVEY IS A CONTROL SURVEY.
4. THAT THE SURVEY IS OF ANOTHER CATEGORY, SUCH AS THE RECOMBINATION OF
EXISTING PARCELS, A COURT ORDERED SURVEY, OR OTHER EXEMPTION OR EXCEPTION TO THE
REVISION OF SUBDIVISION.
d. THAT THE INFORMATION AVAILABLE TO THE SURVEYOR IS SUCH THAT THE SURVEYOR
IS UNABLE TO MAKE A DETERMINATION TO THE BEST OF THE SURVEYOR'S PROFESSIONAL
ABILITY AS TO PROVISIONS IN (a) THROUGH (d) ABOVE.

02/07/18
DATE SURVEYOR

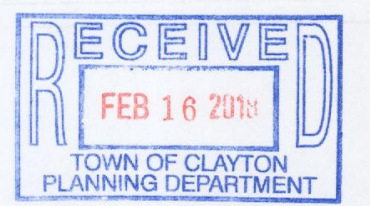

SETBACKS FOR I1 & I2
FRONT 50'
SIDE 20'
REAR 40'
SIDE STREET YARD 30'

SITE DATA:
AREA 2.08 ACRES AND 2.75 ACRES
OWNERS:
FRANKLIN CLAYTON AND ASSOCIATES
8636 VINTAGE CLUB DR.
WILMINGTON NC 28411
PROPERTY IS OUTSIDE CITY LIMITS (ETJ)
TAX ID AND ZONING 05105017C I-1, 05105017D I-2
PROPERTY IS WITH WATERSHED PROTECTION OVERLAY
1/2" IPS FLUSH AT ALL CORNERS UNLESS OTHERWISE REFERENCED

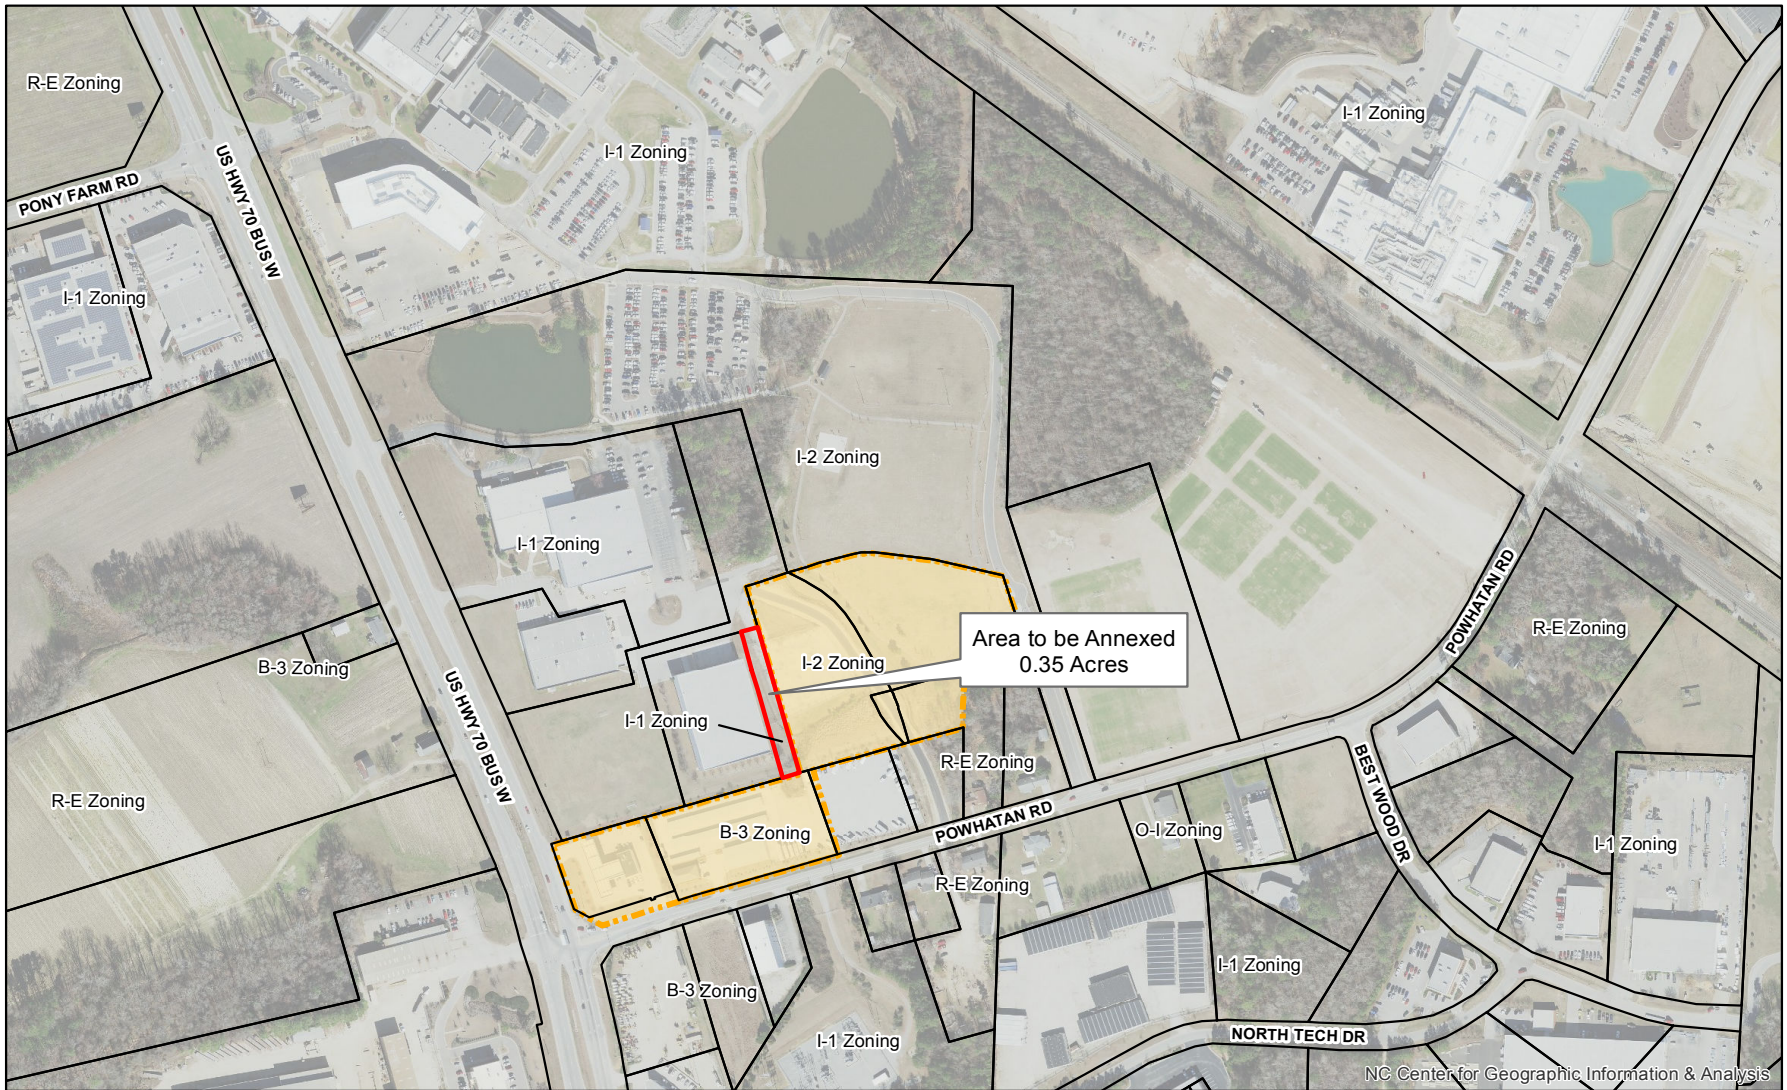

Legend

- Area to be Annexed
- Clayton Town Limits
- Clayton ETJ
- Parcels

Produced by: TOC Planning
February 12, 2018

Annexation Map

Applicant(s): Franklin Clayton Associates, LLC
Property Owner(s): Franklin Clayton Associates, LLC
Parcel Number(s) Portion of 05105017D
File Number(s): 2018-19-ANX



1 inch = 400 feet



Disclaimer: Town of Clayton assumes no legal responsibility for the information represented here.



Legend

- Area to be Annexed
- Clayton Town Limits
- Clayton ETJ
- Parcels

Produced by: TOC Planning
February 12, 2018

Annexation Map

Applicant(s): Franklin Clayton Associates, LLC
Property Owner(s): Franklin Clayton Associates, LLC
Parcel Number(s) Portion of 05105017D
File Number(s): 2018-19-ANX



1 inch = 400 feet



Disclaimer: Town of Clayton assumes no legal responsibility for the information represented here.

Powhatan Warehouse
Annexation Boundary Description

Beginning at NCGS MONTAGUE, a monument with NSRS coordinates of N=679055.17' E=2173022.97'; thence S 75 Deg 12 Min 13 Sec W, a distance of 569.40' to the POINT OF BEGINNING; thence along the eastern line of lot 4 as recorded in PB 86 PG 144 N 15 Deg 40 Min 37 Sec W, a distance of 370.00' to a 1/2" EIP; thence N 74 Deg 14 Min 37 Sec E, a distance of 41.41' to a no. 4 rebar flush with ground; thence S 15 Deg 45 Min 23 Sec E, a distance of 370.00' to an existing No. 4 rebar; thence along the northern line of Powhatan self storage as referenced in deed book 4313 pg 551 S 74 Deg 14 Min 37 Sec W, a distance of 41.92' to an existing iron pipe found flush with ground said point being the POINT OF BEGINNING; said described tract containing 0.35 Acres, as shown in Plat Book 86 PG 144 as portion to be added.

ANNEXATION PETITION 2018-19-ANX
Powhatan Warehouse
Parcels: Portion of 05I05017D
Owners: Franklin Clayton Associates, LLC
Non-Contiguous; 0.35 acres

TOWN OF CLAYTON
RESOLUTION DIRECTING THE CLERK TO INVESTIGATE
A PETITION RECEIVED UNDER G.S. 160A-58.1

WHEREAS, a petition requesting annexation of an area described in said petition was received on February 16, 2018, by the Town of Clayton; and

WHEREAS, G.S. 160A-58.2 provides that the sufficiency of the petition shall be investigated by the Town Clerk before further annexation proceedings may take place; and

WHEREAS, the Town Council of the Town of Clayton deems it advisable to proceed in response to this request for annexation:


NOW, THEREFORE, BE IT RESOLVED by the Town Council of the Town of Clayton that:

The Town Clerk is hereby directed to investigate the sufficiency of the above-described petition and to certify as soon as possible to the Town Council the results of her investigation.

Duly adopted this 5th day of March 2018, while in regular session.



Jody L. McLeod
Mayor

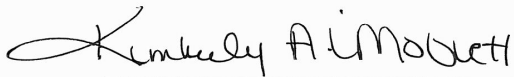

Kimberly A. Moffett, CMC, NCCMC
Town Clerk



ANNEXATION PETITION 2018-19-ANX
Powhatan Warehouse
Parcels: Portion of 05I05017D
Owners: Franklin Clayton Associates, LLC
Non-Contiguous; 0.35 acres

TOWN OF CLAYTON
RESOLUTION FIXING DATE OF PUBLIC HEARING ON QUESTION
OF ANNEXATION PURSUANT TO G. S.160A-58.2

WHEREAS, a petition requesting annexation of the non-contiguous area described herein has been received; and

WHEREAS, the Town Council has by resolution directed the Town Clerk to investigate the sufficiency of the petition; and

WHEREAS, certification by the Town Clerk as to the sufficiency of the petition has been made;

NOW, THEREFORE, BE IT RESOLVED, by the Town Council of the Town of Clayton, North Carolina that:

Section 1. A public hearing on the question of annexation of the non-contiguous area described herein will be held at Town Hall at 6:00 PM on Monday, April 2, 2018.

Section 2. Lying and being in Clayton Township, Johnston County, North Carolina and being more particularly described as follows:

Beginning at NCGS MONTAGUE, a monument with NSRS coordinates of N=679055.17' E=2173022.97'; thence S 75 Deg 12 Min 13 Sec W, a distance of 569.40' to the POINT OF BEGINNING; thence along the eastern line of lot 4 as recorded in PB 86 PG 144 N 15 Deg 40 Min 37 Sec W, a distance of 370.00' to a 1/2" EIP; thence N 74 Deg 14 Min 37 Sec E, a distance of 41.41' to a no. 4 rebar flush with ground; thence S 15 Deg 45 Min 23 Sec E, a distance of 370.00' to an existing No. 4 rebar; thence along the northern line of Powhatan self storage as referenced in deed book 4313 pg 551 S 74 Deg 14 Min 37 Sec W, a distance of 41.92' to an existing iron pipe found flush with ground said point being the POINT OF BEGINNING; said described tract containing 0.35 Acres, as shown in Plat Book 86 PG 144 as portion to be added.

Section 3. Notice of the public hearing shall be published once in the Clayton News-Star, a newspaper having general circulation in the Town of Clayton, at least ten days prior to the date of the public hearing.

Duly adopted this 19th day of March 2018 while in regular session.

ATTEST:

Jody L. McLeod, Mayor

Kimberly A. Moffett, CMC, NCCMC
Town Clerk

PUBLIC NOTICE

The Clayton Town Council has called a public hearing at 6:00 PM on Monday, April 2, 2018, at Town Hall, 111 E. Second Street, on the question of annexing the following described non-contiguous area, requested by annexation petition 2018-19-ANX filed pursuant to G.S. 160A-58.1:

The area proposed for annexation is described as the following: Lying and being in Clayton Township, Johnston County, North Carolina and being more particularly described as follows:

Beginning at NCGS MONTAGUE, a monument with NSRS coordinates of N=679055.17' E=2173022.97'; thence S 75 Deg 12 Min 13 Sec W, a distance of 569.40' to the POINT OF BEGINNING; thence along the eastern line of lot 4 as recorded in PB 86 PG 144 N 15 Deg 40 Min 37 Sec W, a distance of 370.00' to a 1/2" EIP; thence N 74 Deg 14 Min 37 Sec E, a distance of 41.41' to a no. 4 rebar flush with ground; thence S 15 Deg 45 Min 23 Sec E, a distance of 370.00' to an existing No. 4 rebar; thence along the northern line of Powhatan self storage as referenced in deed book 4313 pg 551 S 74 Deg 14 Min 37 Sec W, a distance of 41.92' to an existing iron pipe found flush with ground said point being the POINT OF BEGINNING; said described tract containing 0.35 Acres, as shown in Plat Book 86 PG 144 as portion to be added.

This is an open meeting and the public is invited to attend.

Kimberly A. Moffett, CMC
Town Clerk
Town of Clayton
919-553-5002 ext. 5004

Please advertise on the following date:

March 23, 2018

Affidavit of publication required.



Town Council Agenda Cover Sheet

Meeting Date

March 19 2018

Agenda Location

Items Scheduled for the Regular Meeting

Item Title

2017-149-PDD Parkview Modification Planned Development Rezoning

Presenter *(Name & Title)*

Planning Department

Summary/Description

The applicant is requesting to rezone 2.07 acres of land from R-8 and PD-R to PD-R to incorporate it into the existing Parkview Master Plan.

Requested Action

Set Public Hearing

Additional Documents To Be Included in Agenda Packet

Application
Staff report
Maps
Neighborhood meeting materials
Planning Board recommendation
Public noticing
Adjacent property letter



TOWN OF CLAYTON

Planning Department
111 E. Second Street, Clayton, NC 27520
P.O. Box 879, Clayton, NC 27528
Phone: 919-553-5002
Fax: 919-553-1720

SUBDIVISION: MAJOR SUBDIVISION (Preliminary Subdivision Plat)

Pursuant to Article 7, §155.706 of the Unified Development Code (UDC), an owner of land within the jurisdiction of the Town (or a duly authorized agent) may petition the Town of Clayton to approve a subdivision of land. Please complete all fields in this application and submit to the Planning Department with all required materials.

Application Fees: **Major Preliminary Subdivision Plat Fee: \$400.00 + \$5.00 per lot**
Advertisement Fee: \$100.00
Modifications to Approved Plans Fee:
Major Modification: \$400.00 + \$5.00 per lot modified
Minor Modification: \$200.00 + \$5.00 per lot modified

See §155.706(F) of the UDC for a definition of Major vs. Minor Subdivisions.
See §155.706(I) for Preliminary Plat approval (major subdivision) process/approval information.
See §155.203(F), (G), and (H) for information on Conventional vs. Open Space Subdivisions.
See §155.706(N) for information on minor and major modifications.
See UDC Article 6 for Subdivision Standards.

SITE INFORMATION

☐ New Major Subdivision
Conventional: _____ Open Space: _____
☐ New Subdivision Master Plan
☒ Modification to Approved Preliminary Plat
Major: x _____ Minor: _____

Name of Project: Parkview Acreage of Property: +/- 2.06
Tag #: See attached GIS records NC PIN: See attached GIS records
Location: Additional property located on Liberty Lane
Number of Lots (existing): 328 (Proposed) 17 Min Lot Size: 2,750
Zoning District: PD-R Electric Provider: Town of Clayton
Wastewater: ☐ Septic ☒ Sewer (check one) Water: ☐ Well ☒ Public/Private Water (check one)
Recreation/Open Space Requirement: ☐ Fee in lieu ☐ Land Dedication – Acreage: _____

FOR OFFICE USE ONLY

Date Received: _____ Amount Paid: _____ File Number: _____

01/06/2016

Page 1 of 17

PROPERTY OWNER INFORMATIONName: See attached

Mailing Address: _____

Phone Number: _____

Fax: _____

Email Address: _____

APPLICANT INFORMATIONApplicant: Adams & Hodge Engineering, PCMailing Address: 314 E. Main StreetPhone Number: 919-812-2654

Fax: _____

Contact Person: Amy StancilEmail Address: amy@adamsandhodge.com**REQUIRED INFORMATION (to be submitted with the application)***The following items must accompany the application:*

To be completed by the applicant:			To be completed by staff:		
<i>Submit 9 copies of all materials unless otherwise noted or directed by staff</i>	Yes	N/A	Yes	No	N/A
1. A pre-application meeting was held with Town Staff. Date: _____	☒				
2. Completed Application	☒				
3. Review Fee and Advertisement Fee	☒				
4. Findings of Fact, signed <i>Not required for minor modifications. Form is included in this packet.</i>	☒	☐			
5. Owner's Consent Form <i>Required if applicant is not the property owner. Included in this packet</i>	☒	☐			
6. Preliminary Plat Subdivision Requirements Checklist form, completed and signed <i>Checklist is included in this packet</i>	☒				
7. Plat sheet(s) meeting requirements of the Requirements Checklist	☐	☒			
8. If subdivision waivers are requested, applicant must attach a separate typed document requesting the waivers. The document must specifically list the waivers requested, including Code references, and must address the 4 considerations outlined in §155.706(l)(7).	☐	☒			
9. Adjacent Property Owners List	☒	☐			
10. Road Name Application <i>Included in this packet</i>	☐	☒			
11. Wastewater allocation request OR verification of wastewater allocation <i>Letter format, to the attention of the Town Manager.</i>	☐	☒			

01/06/2016

Page 2 of 17

FINDINGS OF FACT

Section 155.706(1)(10) of the Unified Development Code requires that certain findings must be made by the Town Council before a Major Subdivision may be approved. Outline below (you may attach additional sheets) how the application addresses each of the following findings:

- (1) That the subdivision meets all required specifications of the town Subdivision Regulations and conforms to the town Unified Development Code.
This subdivision meets all applicable regulations and conforms to the UDO.
- (2) That the subdivision will not be detrimental to the use or orderly development of other properties in the surrounding area and will not violate the character of existing standards for development of properties in the surrounding area.
The subdivision design is such that it will be beneficial to orderly development on adjacent tracts. This development will add to the Town's Greenway Track system and improve walk-ability within the City Limits.
- (3) That the subdivision design will provide for the distribution of traffic in a manner that will avoid or mitigate congestion within the immediate area, will provide for the unified and orderly use of or extension of public infrastructure, and will not materially endanger the environment, public health, safety, or the general welfare.
The subdivision is designed to provide proper traffic flow within the neighborhood and provides appropriate points of connection to the existing street system for safe ingress and egress.
- (4) That the subdivision will not adversely affect the general plans for the orderly growth and development of the town and is consistent with the planning policies adopted by the Town Council.
This subdivision is consistent with the orderly growth and development pattern of the town.

Project Name: Parkview Master Plan

DANIELA Adams Jr
Print Name

[Signature]
Signature of Applicant

2-1-2018
Date

01-08-2016

Page 4 of 17

12. A signed and sealed Traffic Impact Analysis (required for projects which generate at least 100 vehicle trips at peak hour. See §155.708 of the UDC)	☐	☒			
13. Neighborhood Meeting Notice Letter* (1 copy) See sample letter and meeting requirement, included in this packet. *Not required for minor modifications or subdivisions *Not required for subdivisions that are part of an approved planned development	☐	☒			
14. Neighborhood Meeting summary form* Included in this packet – NOT submitted with application. *Not required for minor modifications or subdivisions *Not required for subdivisions that are part of an approved planned development		☒	Must be submitted after neighborhood meeting is held and at least 10 days prior to Planning Board meeting.		
15. Stamped, addressed, empty envelopes with no return address, using the adjacent property owner list. *Not required for minor modifications This for a public notice of the public hearing mailed by the Town – thus, neighbors will receive both a neighborhood meeting letter from the applicant, and a notice of the hearing from the Town.	☐				

EXPLANATION OF PROJECT

Please provide detailed information concerning all requests. Attach additional sheets if necessary.


The request is for additional property to be added to the existing Parkview Master Plan PDD-2014-111. The additional property will be single family detached.

APPLICANT AFFIDAVIT

I/We, the undersigned, do hereby make application and petition to the Planning Board of the Town of Clayton to approve the subject Subdivision. I hereby certify that I have full legal right to request such action and that the statements or information made in any paper or plans submitted herewith are true and correct to the best of my knowledge. I understand this application, related material and all attachments become official records of the Planning Department of the Town of Clayton, North Carolina, and will not be returned.

Donald C. Adams Jr.

Print Name

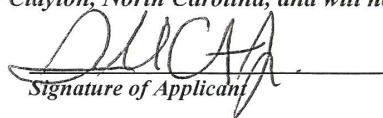
Signature of Applicant

2-1-2018

Date

01/06/2016


Page 3 of 17



*** DISCLAIMER ***
Johnston County assumes no legal responsibility for the information represented here.

Result 1

id: 05029055
Tag: 05029055 → 104-#
Tax Unique Id: 5384549
NCPin: 165912-76-9495
Mapsheet No: 165912
Owner Name 1: SAM'S BRANCH LLC
Owner Name 2:
Mail Address 1: 328 E MAIN ST
Mail Address 2:
Mail Address 3: CLAYTON, NC 27520-2464
Site Address 1: 115 LIBERTY LN
Site Address 2: CLAYTON, NC 27520-
Book: 05037
Page: 0909
Market Value: 20780
Assessed Acreage: 0.51
Calc. Acreage: 0.5
Sales Price: 50500
Sale Date: 2017-10-05

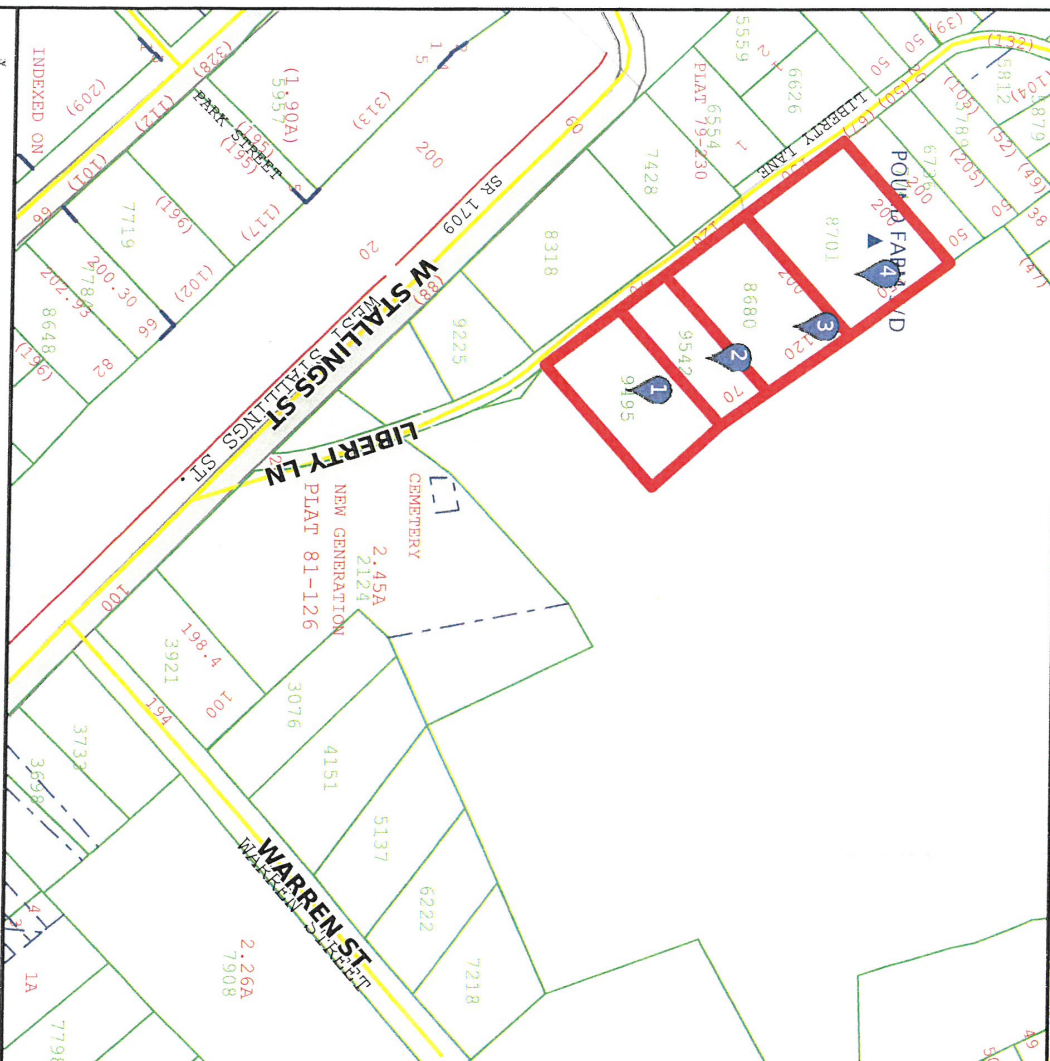

Scale: 1:2400 - 1 in. = 200 feet

(The scale is only accurate when printed landscape on a 8 1/2 x 11 size sheet with no page scaling.)

Johnston County GIS
January 12, 2018



*** DISCLAIMER ***

Johnston County assumes no legal responsibility for the information represented here.

Result 2

id: 05029054
Tag: 05029054
Tax Unique Id: 5165064
NCPin: 165912-76-9542
Mapsheet No: 165912
Owner Name 1: SPENCE, LILLY T MOORE
Owner Name 2:
Mail Address 1: 119 LIBERTY LN
Mail Address 2:
Mail Address 3: CLAYTON, NC 27520-1612
Site Address 1: 117 LIBERTY LN
Site Address 2: CLAYTON, NC 27520-
Book: 00878
Page: 0154
Market Value: 10500
Assessed Acreage: 0.31
Calc. Acreage: 0.3
Sales Price: 0
Sale Date: 1980-01-01

Result 3

id: 05029053
Tag: 05029053
Tax Unique Id: 5180014
NCPin: 165912-76-8680
Mapsheet No: 165912
Owner Name 1: SPENCE, LILLY T MOORE
Owner Name 2:
Mail Address 1: 119 LIBERTY LN
Mail Address 2:
Mail Address 3: CLAYTON, NC 27520-1612
Site Address 1: 119 LIBERTY LN
Site Address 2: CLAYTON, NC 27520-
Book:
Page:
Market Value: 18670
Assessed Acreage: 0.56
Calc. Acreage: 0.53
Sales Price: 0
Sale Date:

Result 4

id: 05029052
Tag: 05029052
Tax Unique Id: 5165053
NCPin: 165912-76-8701
Mapsheet No: 165912
Owner Name 1: BEASLEY, JERRY WAYNE
Owner Name 2: BEASLEY, EUNICE
Mail Address 1: 139 LIBERTY LN
Mail Address 2:
Mail Address 3: CLAYTON, NC 27520-1612
Site Address 1: 125 LIBERTY LN
Site Address 2: CLAYTON, NC 27520-
Book:
Page:
Market Value: 20760
Assessed Acreage: 0.69
Calc. Acreage: 0.67
Sales Price: 0
Sale Date:



Town of Clayton
Planning Department
111 E. Second Street, Clayton, NC 27520
P.O. Box 879, Clayton, NC 27528
Phone: 919-553-5002
Fax: 919-553-1720

Planning Board
February 26, 2018

STAFF REPORT

Application Number: 2017-149-PDD

Project Name: Parkview Modification Planned Development Rezoning

NC PIN / Tag #: 165912-76-9495 / 05029055, 165912-76-9542 / 05029054, 165912-768680 / 05029053, 165912-76-8701 / 05029052
Applicant: Adams & Hodge Engineering
Owner: Sam's Branch LLC
Location: Located off Liberty Lane


Public Noticing:

- Neighborhood meeting held on February 22, 2018
- Sign posted prior to February 16, 2018
- Letters mailed prior to March 23, 2018
- Newspaper published March 23, 2018 and March 30, 2018

REQUEST: Rezoning of 2.06 acres from Residential-10 (R-10) and Planned Development-Residential (PD-R) to Planned Development-Residential (PD-R). A preliminary plat application (acting as a master plan) is running concurrently with this request to include this property as a part of the Parkview Master Plan.


SITE DATA:

Acreage: 2.06 acres
Existing Use: Single-family residential

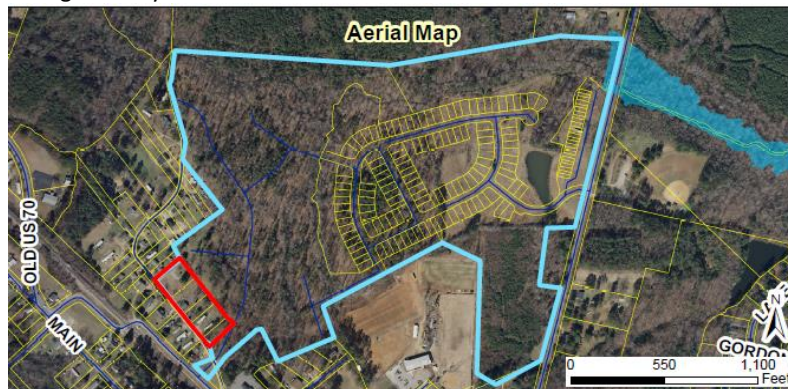

ADJACENT ZONING AND LAND USES:


Direction	Zoning	Existing Use
North	Residential-10 (R-10) and Planned Development Residential (PD-R)	Single-family residential
South	Residential-10 (R-10)	Single-family residential
East	Planned Development Residential (PD-R)	Single-family residential
West	Residential-10 (R-10)	Single-family residential

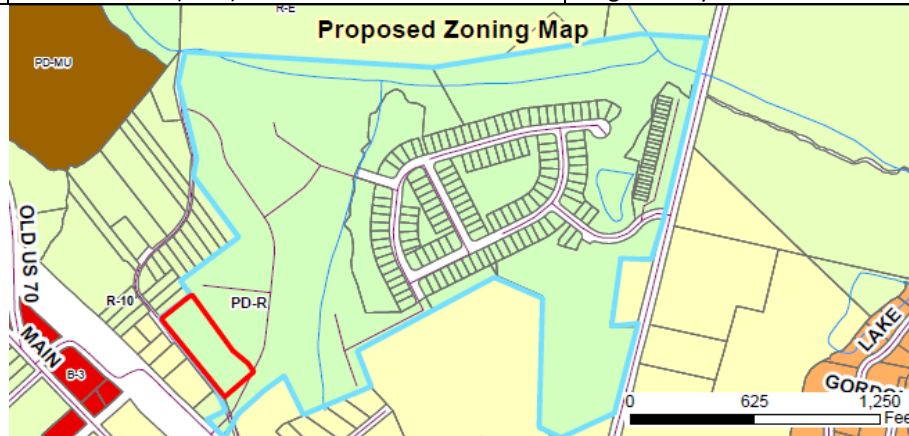

STAFF ANALYSIS AND COMMENTARY:

Overview

The applicant is requesting to rezone 2.06 acres of land from R-10 and PD-R to PD-R, in order to incorporate this land into the existing Parkview Master Plan. A preliminary plat application (2017-150-SD, acting as a master plan) is running concurrently with this request, to develop the area into 17 single-family residential lots. These additional lots will be subject to the dimensional standards approved within the original master plan approval for Parkview (PSD 2014-112). The properties included within this rezoning request are located off Liberty Lane.

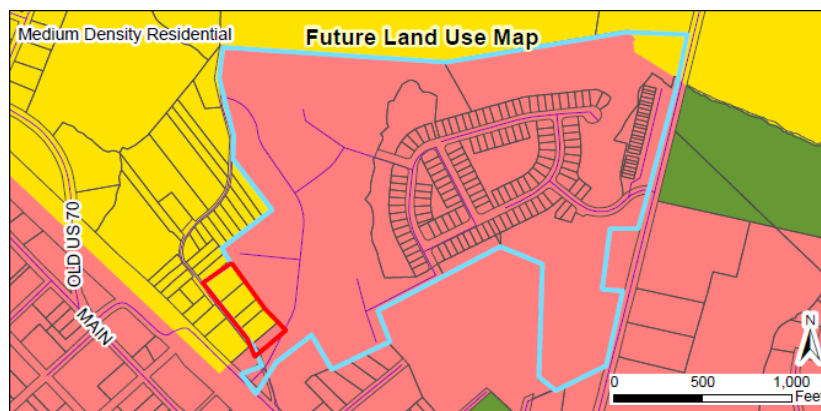

Compatibility with Surrounding Land Uses

The proposed use is single-family residences and is compatible with surrounding land uses, which are all single-family residential uses.

Consistency with the Comprehensive Plan 2040

The request is consistent with the Comprehensive Plan 2040, which designates the subject properties as “medium density residential”. This designation allows for densities up to 7 dwelling units/acre under Planned Development-Residential districts.

CONSIDERATIONS:

- Rezonings are decided by the Town Council. The Planning Board shall make a recommendation to the Town Council.
- When adopting or rejecting the rezoning, the Town Council shall approve a statement describing whether its action is consistent with adopted plans and/or policies of the Town and explaining why the Council considers the action taken to be reasonable and in the public interest.
- This rezoning is running concurrently with a preliminary plat request (2017-150-SD, acting as a master plan) to add 2.06 acres to the original Parkview Master Plan to be developed into 17 single-family residential lots.

APPROVAL CRITERIA:





The applicant has addressed the Rezoning Approval Criteria outlined in §155.705. The applicant’s responses are incorporated as an attachment to the Staff Report.

STAFF RECOMMENDATION:

Staff is recommending approval of the rezoning of the subject parcel.

ATTACHMENTS:

- 1) Staff Report Maps
- 2) Application
- 3) Neighborhood Meeting Materials

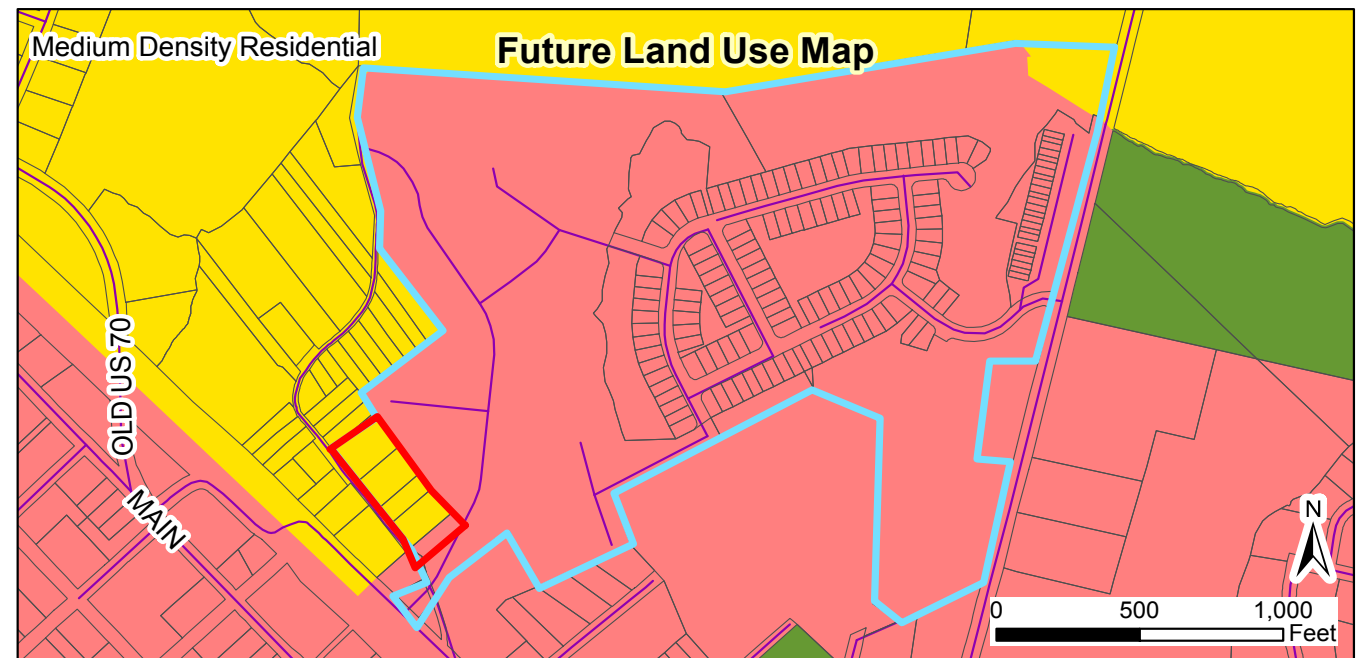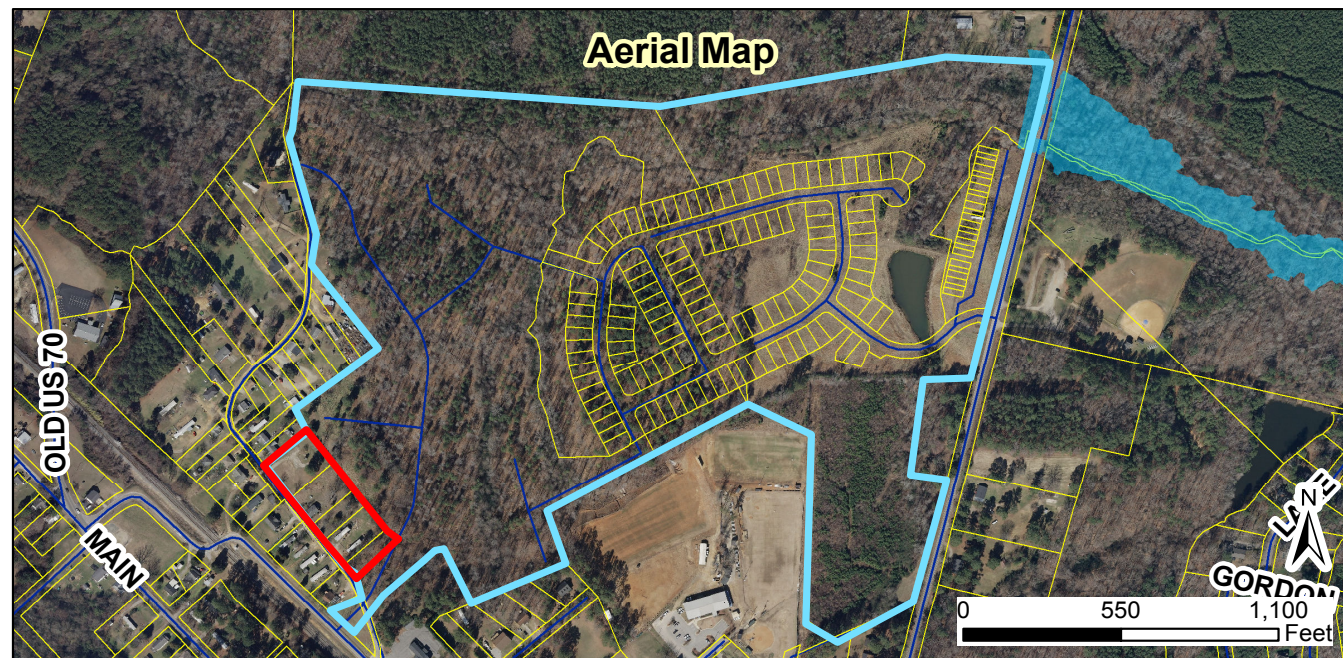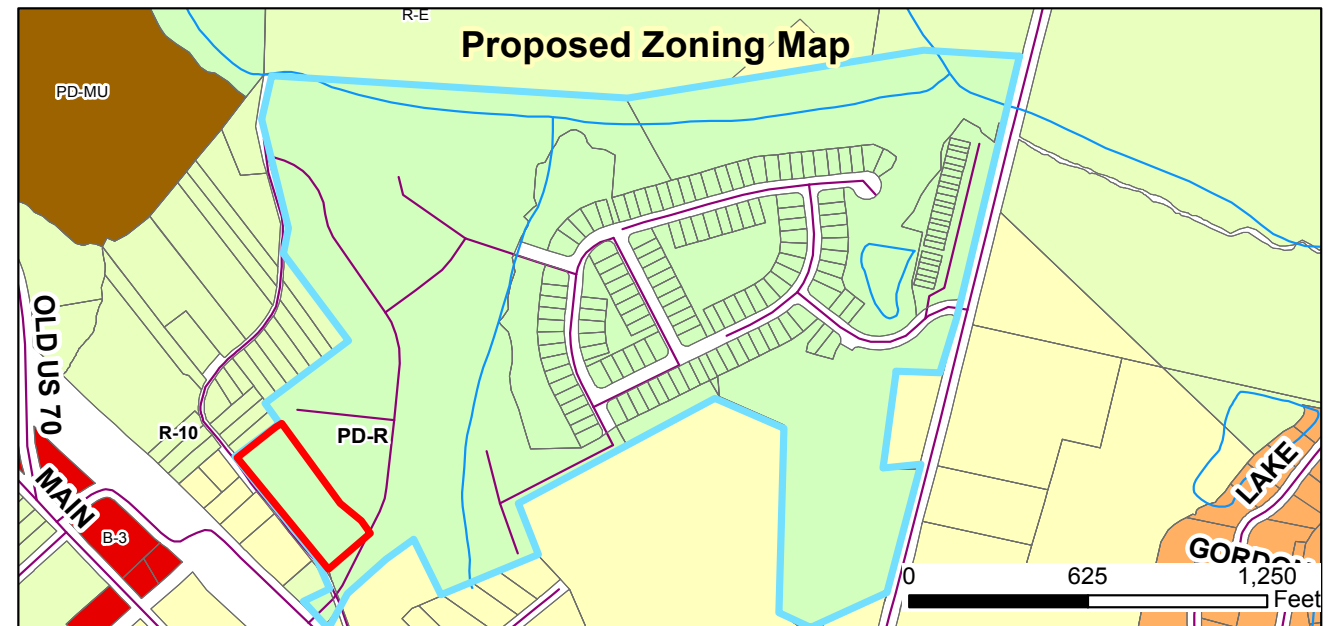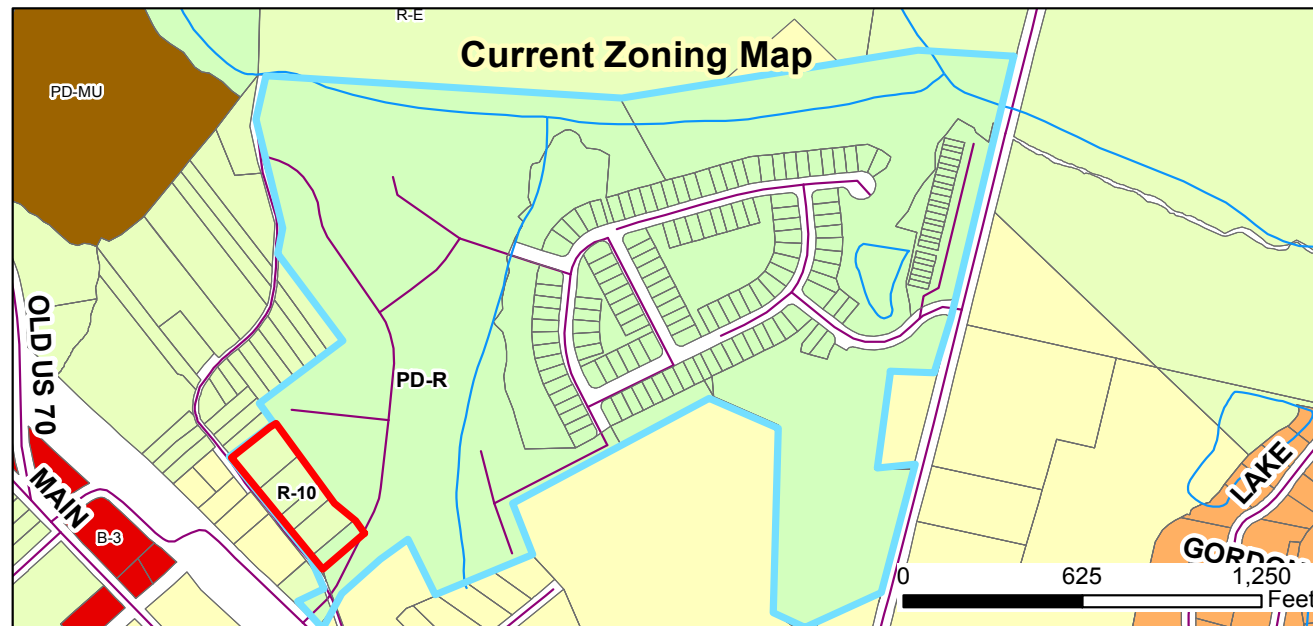

2017-150-SD Parkview Master Plan Revision
Request: To expand the existing Parkview Subdivision to add 17 additional single-family lots

Applicant: Adams & Hodge Engineering
 Property Owners: Sam's Branch LLC
 Parcel IDs: 165912-76-9495, 165912-76-9542,
 165912-76-8680, 165912-76-8701




02/16/2018
 Produced by: TOC Planning
 Disclaimer: Town of Clayton assumes no legal responsibility for the quality of the data represented here.

Legend

- 100-yr Flood Zone
- Thoroughfare Overlay
- Scenic Highway Overlay
- Watershed Protection Overlay
- Site

Document Path: O:\PLANNING\SUBDIVISIONS\MAJOR SUBDIVISIONS\2017\2017-150-SD Parkview Master Plan revision\maps\2017-150-SD Maps.mxd

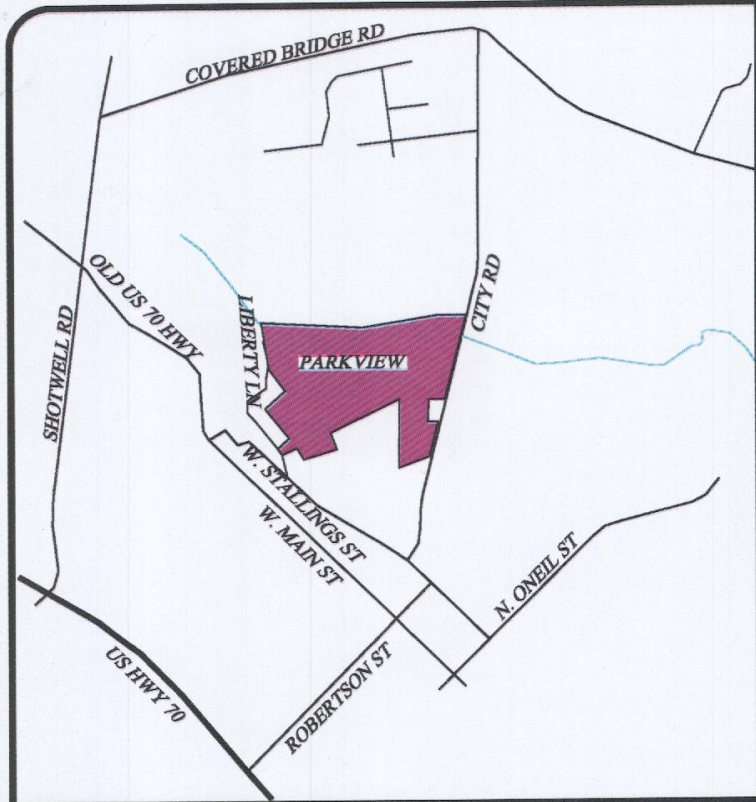

VICINITY MAP
(NO SCALE)




MASTER PLAN FOR *PARKVIEW* IN *TOWN OF CLAYTON, NC*

SHEET INDEX


<u>SHEET TITLE</u>	<u>SHEET No.</u>
MASTER PLAN.....	1
REGULATING SHEET 1.....	2
REGULATING SHEET 2.....	3
SITE PHASES.....	4
PRELIMINARY ENGINEERING DESIGN.....	5
EXISTING CONDITIONS.....	6

DEVELOPER/APPLICANT:


CITY ROAD, LLC
324 EAST MAIN STREET
Clayton, NC 27527
CONTACT/AGENT: DONNIE C. ADAMS, PE
919 763-7278

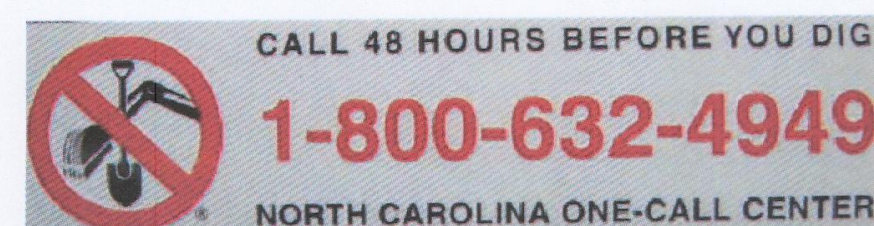

NOT RELEASED FOR
CONSTRUCTION

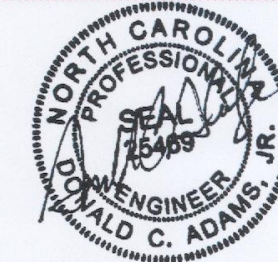

REVISED
8:11 am, Feb 21, 2018

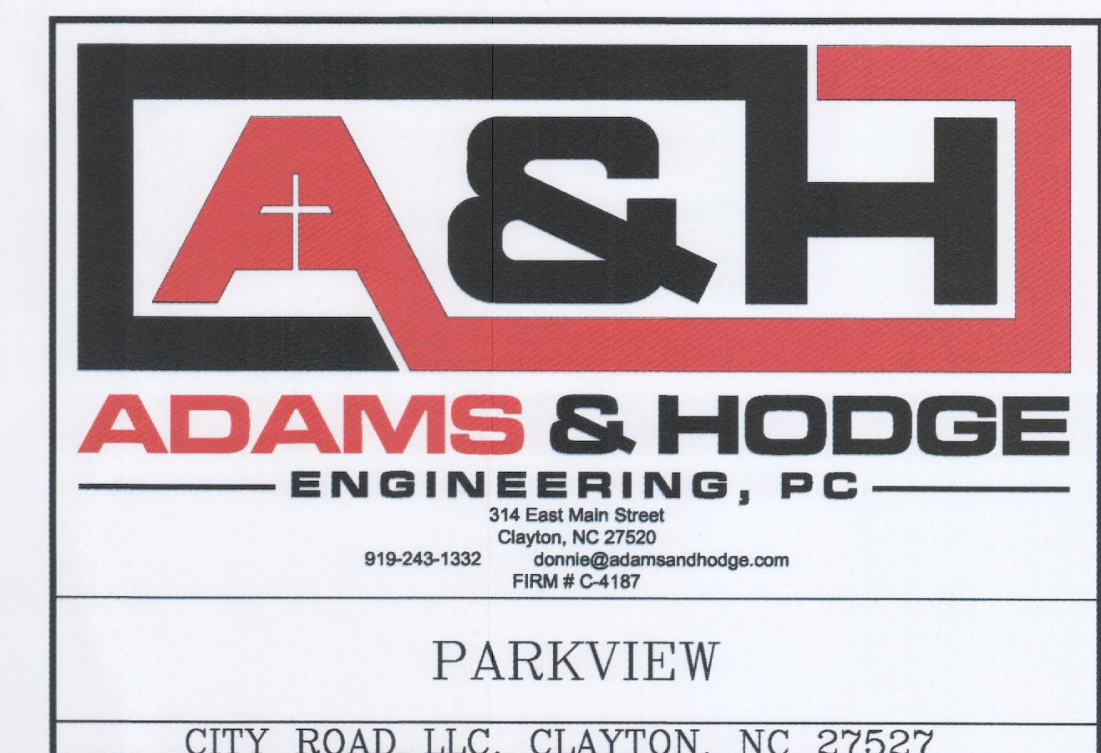

JANUARY 27, 2015

REVISED PER TOWN COMMENTS

AUGUST 08, 2017


UPDATE MASTER PLAN

JANUARY 11, 2018


PROPERTY ADDITION

FEBRUARY 20, 2018

LIBERTY ST ENLARGEMENT PER TOC

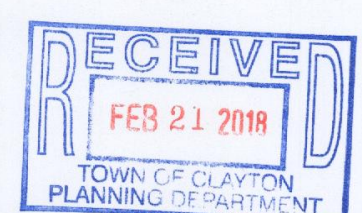

PDD 2014-111 PARKVIEW MASTER PLAN

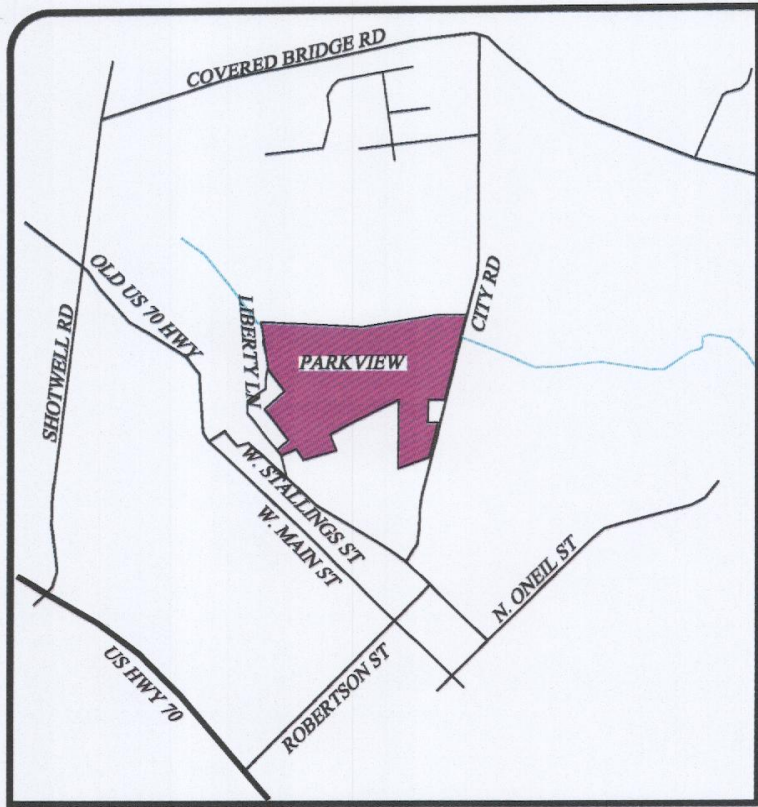

VICINITY MAP
(NO SCALE)

SITE ADDRESS: CITY ROAD
TOWN LIMIT OR ETC: WITHIN TOWN OF CLAYTON, TOWN LIMIT
ACREAGE: 85.16 ACRES (3,709,570 SF)
NC PIN NUMBER: 165912-87-5175, 165912-86-6490, 165912-97-6270, 166905-07-1503, 166905-07-0894, 166905-07-2906, 166908-98-8020, 165908-97-4756, 165912-76-8701, 165912-76-8680, & 165912-76-9542

OWNERS & ADDRESSES:

CITY ROAD, LLC
114 W. MAIN ST
CLAYTON, NC 27520

SAM'S BRANCH LLC
329 E. MAIN STREET
CLAYTON, NC 27520

JERRY WAYNE BEASLEY
BUNICE BEASLEY
139 LIBERTY LANE
CLAYTON, NC 27520



LILLY T. MOORE SPENCE
119 LIBERTY LANE
CLAYTON, NC 27520

CURRENT ZONING: R-10
PROPOSED ZONING: PD-R
EXISTING USE: 330 UNITS/4 UNITS PER ACRE
THIS DENSITY IS BASED ON A MIX OF 45 TOWNHOMES, 195 DETACHED UNITS AND 90 ATTACHED UNITS
330 + 175+90 (BLACKLEY, BEASLEY, & SPENCE)

PROPOSED DENSITY: 1,635,185 SF/45%
MAXIMUM IMPERVIOUS AREA: 1,635,185 SF/45%
WATERSHED PROTECTION OVERLAY: NO
100 YR FLOOD PLAIN: YES A PORTION
ELECTRIC PROVIDER: TOWN OF CLAYTON
WATER PROVIDER: TOWN OF CLAYTON
SEWER PROVIDER: TOWN OF CLAYTON
PROPOSED USE: SINGLE FAMILY ATTACHED DWELLINGS, SINGLE FAMILY DETACHED DWELLINGS AND/OR TOWNHOMES. THE SPECIFIC LOCATION, MIX, AND NUMBER OF EACH TYPE MAY CHANGE AS THE MARKET DEMANDS PROVIDING THE OVERALL PROPOSED DENSITY IS NOT EXCEEDED. ANY CHANGES TO LOCATION, MIX, AND NUMBER MUST BE APPROVED BY TOWN OF CLAYTON PLANNING DEPARTMENT.

LEGEND:	
	SINGLE FAMILY DETACHED
	SINGLE FAMILY ATTACHED
	TOWNHOMES
	OPEN SPACE
	AMENITY
	LAND TO BE DEDICATED TO TOWN OF CLAYTON
	ENTRANCE SIGNAGE
	100 YEAR FLOODPLAIN
	RCA (RESOURCE CONSERVATION AREA)
	GREENWAY TRAIL (6,570 LF)
	GRAVEL/MULCH FOOTPATH
	SIDEWALK (10,008 LF)
	BUFFERED STREAM
	CLASS C BUFFER (TO REMAIN IN NATURAL STATE)
	CLASS C BUFFER (TO BE CREATED)
	MAIL CLUSTER BOX UNIT

GRAPHIC SCALE

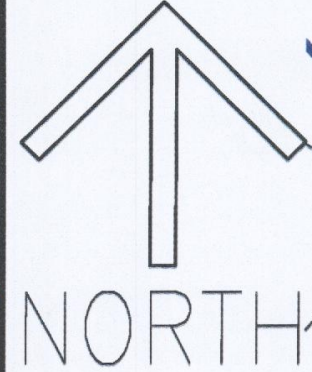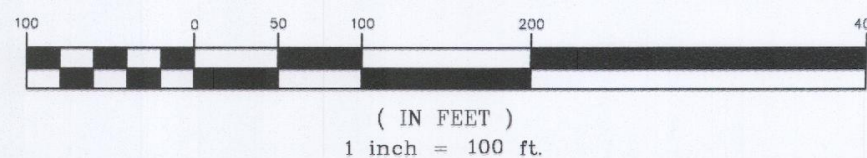

NOT RELEASED FOR CONSTRUCTION



REVISED
4:11 pm, Jan 11, 2018

DESIGN: DCA
DRAWN: DCA/ADS
CHECKED: DCA
DATE: 08/22/2014
JOB NO.:
SHEET: 1

ADAMS & HODGE
ENGINEERING, PC



PARKVIEW
CITY ROAD LLC, CLAYTON, NC 27527

MASTER PLAN

DESIGN: DCA
DRAWN: DCA/ADS
CHECKED: DCA
DATE: 08/22/2014
JOB NO.:
SHEET: 1

OPEN SPACE INFORMATION

OVERALL OPEN SPACE

REQUIRED = 12.5% OF TRACT (85.16 ACS) = 10.65ACS
PROVIDED = 45.91 ACS (29.48 ACS OUTSIDE RCA)

IMPROVED/ACTIVE OPEN SPACE

REQUIRED = 25% OF REQ'D OPEN SPACE = 2.60 ACS
PROVIDED = 7.0 ACS

IMPROVED/ACTIVE BREAKDOWN

GAZEBO SPACE = 0.45 ACS
NEIGHBORHOOD GARDEN = 2.14 ACS
GREENWAT TRAIL = 2.95 ACS

LAND DEDICATED TO TOWN

GREENWAY TRAIL = 1.16 ACS
RCA = 3.29 ACS
OTHER = 5.88 ACS

RESOURCE CONSERVATION AREA (RCA)

PARKVIEW RCA = 11.07 ACRES
TOWN OF CLAYTON RCA = 3.29 ACRES

RESOURCE CONSERVATION AREAS

1. RESOURCE CONSERVATION AREAS AS DEFINED BY SECTION 155.590 OF THE UNITED DEVELOPMENT ORDINANCE (UDO) SHALL BE IDENTIFIED ON PLATS AS BEING PERMANENTLY SET ASIDE. THESE AREAS SHALL INCLUDE JURISDICTIONAL WETLANDS, 100 YEAR FLOOD PLAINS AND STREAM BUFFERS (AS DEFINED IN SECTION 155.502(A)(1) OF THE UDO).
2. RESOURCE CONSERVATION AREAS SHALL BE PROTECTED IN PERPETUITY BY A BINDING LEGAL INSTRUMENT THAT IS RECORDED WITH THE DEED. THE INSTRUMENT FOR PERMANENT PROTECTION SHALL INCLUDE CLEAR RESTRICTIONS ON THE USE OF THIS OF RESOURCE CONSERVATION AREA AS DESCRIBED IN SECTION 155.500(F) OF THE UDO.

TYPICAL GREENWAY PAVEMENT SECTION

ALONG SAMS BRANCH AND ALONG CITY ROAD
NOT TO SCALE
20' MINIMUM EASEMENT WIDTH (CROSS COUNTRY)
VARIES 2.5' MIN. 10'-0" VARIES 2.5' MIN.

2% CROSS SLOPE
6" COMPACTED ABC
1. SUBGRADE MUST PASS LOADED TANDEM TRUCK PROOF ROLL.
2. SOFT/YIELDING AREAS WILL BE UNDERCUT AND REPLACED WITH COMPACTED ABC AS NEEDED.

NOTE:
1. TOWN OF CLAYTON GREENWAY TRAIL ALONG SAMS BRANCH AND CITY ROAD TO BE CONSTRUCTED TO TOWN OF CLAYTON TYPICAL BIKEWAY/GREENWAY PAVEMENT SECTION STANDARDS REFER TO DETAIL 401.03 FOR SPECIFICS.
2. HOA GREENWAY TRAIL SPECIFICATIONS MAY VARY FROM TOWN OF CLAYTON STANDARDS.


NEIGHBORHOOD GARDEN PLOT

NOTE NEIGHBORHOOD PARKS AND AMENITIES, INCLUDING GARDEN PLOTS, SHALL BE REVIEWED AS MINOR SITE PLANS.



ARBOR ENTRANCE

NEIGHBORHOOD GARDEN ENTRANCE ARBOR AND ADJACENT FENCING (WOOD OR VINYL).

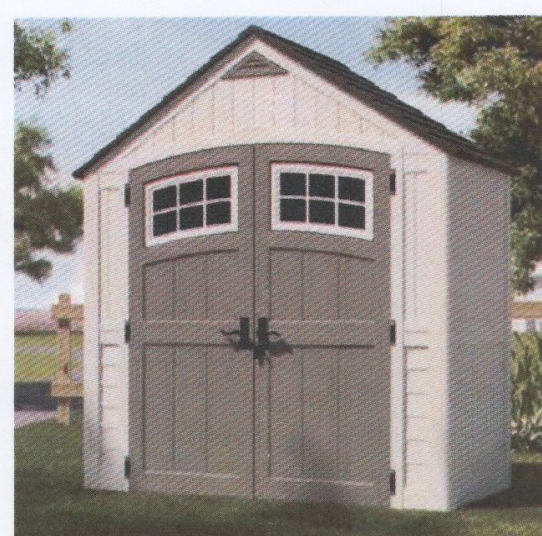

TYPICAL NEIGHBORHOOD GARDEN SHED

APPROXIMATELY 8'x10' (PAINTED WOOD OR VINYL)

TYPICAL GARDEN PLOT BED LAYOUT

NOT TO SCALE
RAISED BED
2' ISLE
3'x6' (TYP.)
1.5' ISLE
1.5' ISLE
2' ISLE

- EACH GARDEN PLOT WILL BE APPROX. 8'x16'
- EACH GARDEN PLOT CAN HOLD UP TO THREE RAISED BEDS (3'x6')
- GARDEN AREA TO HAVE IRRIGATION
- LAYOUT MAY VARY DEPENDING ON TOPOGRAPHY AND DEMAND.
- SPECIFIC PLOT ASSIGNMENTS AND RULES TO BE GOVERNED BY HOA.

TYPICAL RAISED BED DETAIL

NOT TO SCALE
12'-15'
LUMBER

TYPICAL STREET LIGHT DETAIL



16" BLACK FIBERGLASS POLE WITH ACORN STYLE LIGHT COVER



GAZEBO

1. APPROXIMATELY 16'x16' PAINTED WOOD OR VINYL CONSTRUCTION.
2. CONCRETE FLOOR WITH WALKWAY.
3. PERIMETER LANDSCAPE MAY BE ADDED AS NEEDED.

NOTE NEIGHBORHOOD PARKS AND AMENITIES, INCLUDING GARDEN PLOTS, SHALL BE REVIEWED AS MINOR SITE PLANS.

TYPICAL MAIL CLUSTER BOX UNIT



NOTE FINAL LOCATION AND CONFIGURATION OF CLUSTER MAILBOX UNITS SHALL BE DETERMINED IN THE FINAL PLAT/SITE PLAN REVIEW AS APPLICABLE FOR EACH PHASE. CBU'S SHALL BE APPROVED BY THE USPS.

ENTRANCE SIGNS

NOT TO SCALE
5'x8' concrete block sign with stone veneer
5.0'
0.5'
2' x 9' x 6" thick concrete footing
2.0'
0.5'
1.5'
5.0'


TO BE LOCATED ON EACH SIDE OF MAIN ENTRANCE FROM CITY ROAD AND THE RIGHT SIDE FUTURE ENTRANCE FROM LIBERTY LANE.



NOTE SEE MASTER PLAN FOR APPROXIMATE LOCATIONS

TYPICAL STREET

PLAN VIEW
NOT TO SCALE
NOTE ALL STREETS ARE PUBLIC UNLESS NOTED OTHERWISE.

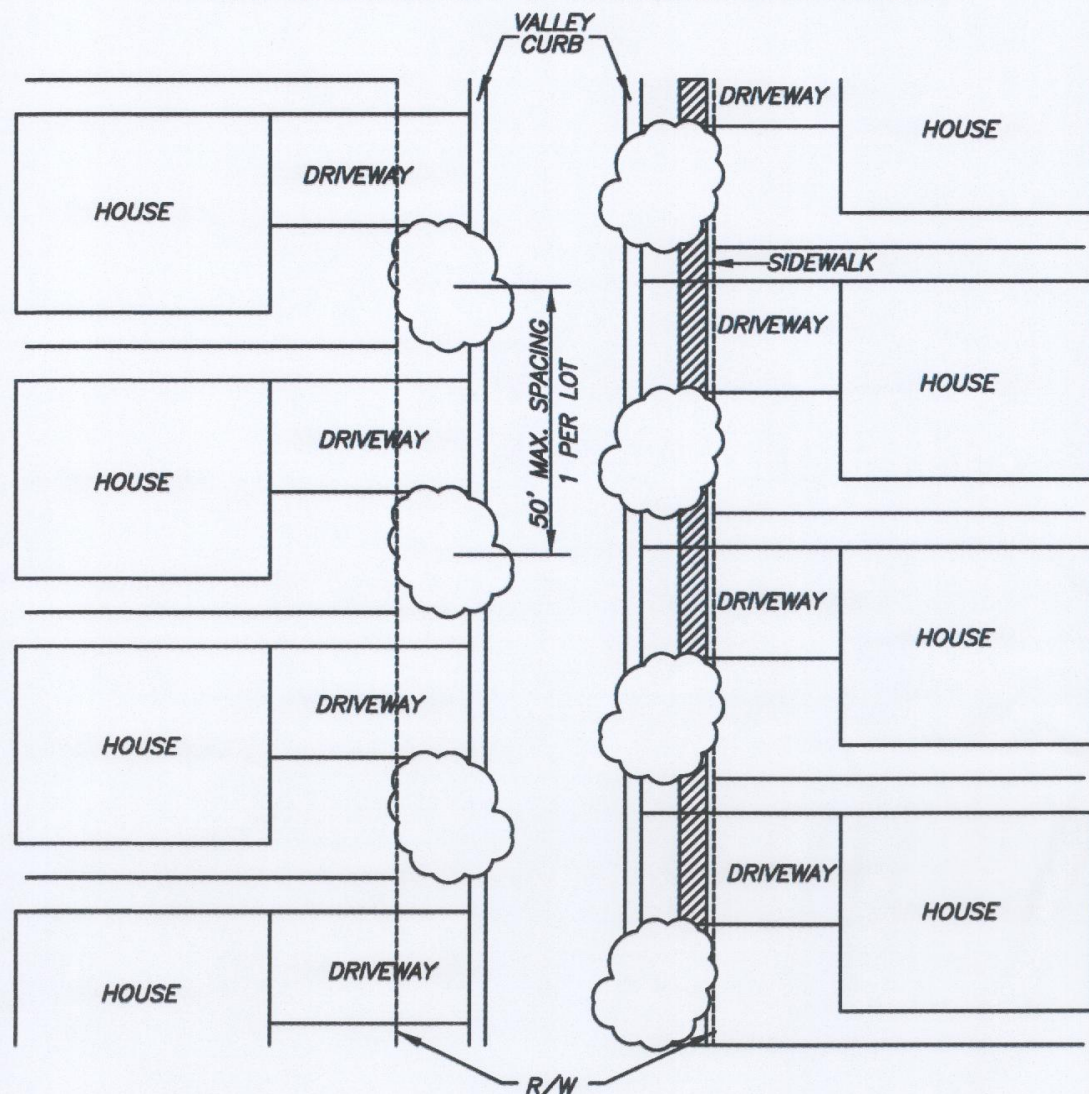


TYPICAL STREET

CROSS SECTION
NOT TO SCALE
5.5' GRASSY UTILITY
6' TREE STRIP
2.5' PAVEMENT
2.5' TREE STRIP
5' SIDEWALK
6' UTILITY EASEMENT
27'
50' R/W
8-9 C&G

NOTE STREET TREE SPECIES SHALL BE CANOPY TREES, MINIMUM 8 FEET IN HEIGHT AND 2.5 INCH CALIPER, AND APPROVED BY TOWN OF CLAYTON.

CLASS C BUFFER DETAIL

(PLANTS /100 LF)
ALTERNATE 1
10'

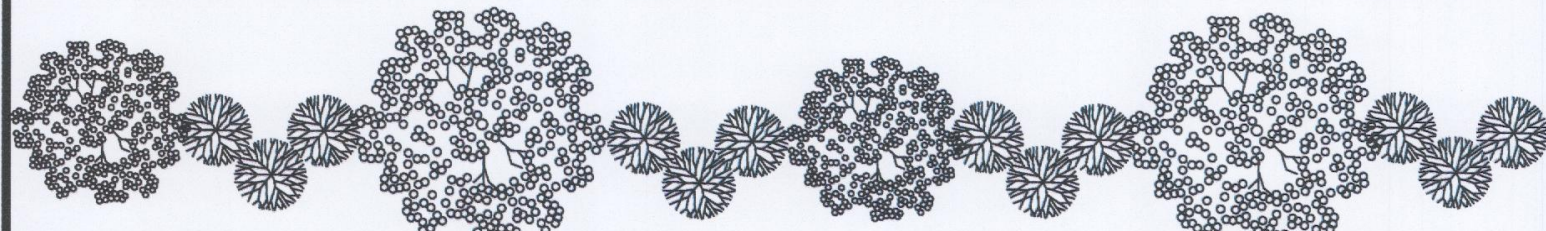


6' WALL, FENCE, HEDGE, BERM, OR COMBINATION
2 CANOPY TREES
2 UNDERSTORY TREE
12 SHRUBS

NOTE EXISTING TREES SHALL BE PRESERVED TO THE GREATEST EXTENT POSSIBLE (REQUIRED BY UDC.)

CLASS C BUFFER DETAIL

(PLANTS /100 LF)
ALTERNATE 3
20'

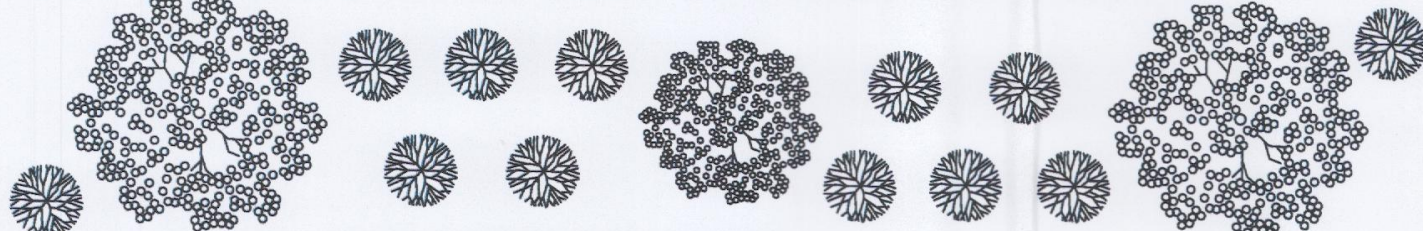

6' WALL, FENCE, HEDGE, BERM, OR COMBINATION
2 CANOPY TREES
1 UNDERSTORY TREE
12 SHRUBS

NOTE EXISTING TREES SHALL BE PRESERVED TO THE GREATEST EXTENT POSSIBLE (REQUIRED BY UDC.)

OFFSITE AMENITIES COVERED BY HOA DUES

RIVERWOOD ATHLETIC CLUB

OUTDOOR POOLS
INDOOR POOL
WORKOUT FACILITY
WALKING TRAILS

LIONSGATE ATHLETIC CLUB

OUTDOOR POOL
WORKOUT FACILITY

TRALEE ATHLETIC CLUB

OUTDOOR POOL
WORKOUT FACILITY

RIVERWOOD GOLF CLUB

27 HOLE GOLF COURSE & DRIVING RANGE

EAGLE RIDGE GOLF CLUB






18 HOLE GOLF COURSE & DRIVING RANGE

OLD LIBERTY GOLF CLUB

18 HOLE GOLF COURSE & DRIVING RANGE

HEDDINGHAM GOLF CLUB

18 HOLE GOLF COURSE & DRIVING RANGE

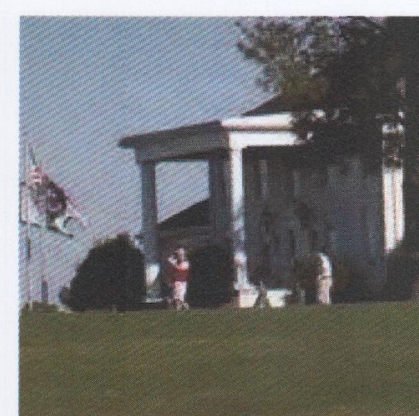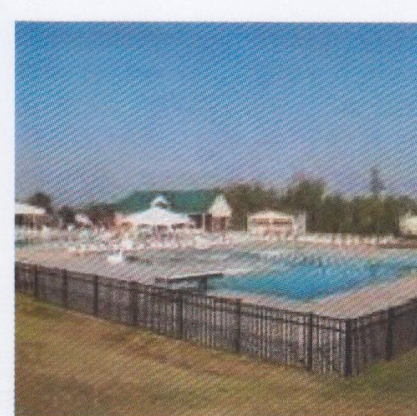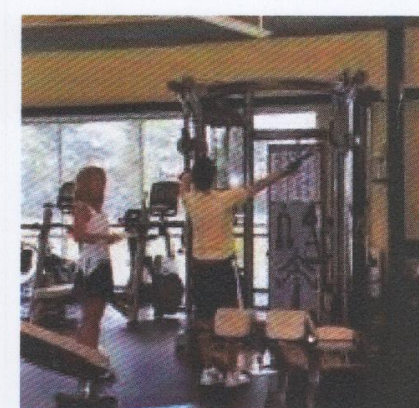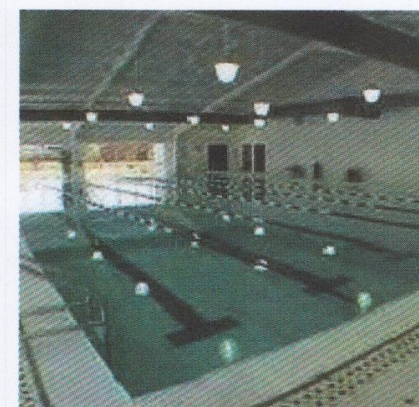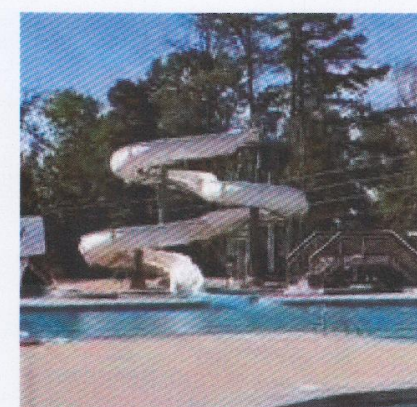

NOT RELEASED FOR CONSTRUCTION



REVISED
3:30 pm, Jan 11, 2018

ADAMS & HODGE
ENGINEERING, PC



PARKVIEW

CITY ROAD LLC, CLAYTON, NC 27527

REGULATING SHEET 1

DESIGN DCA
DRAWN DCA/ADS
CHECKED DCA
HORIZONTAL SCALE SEE GRADING SCALE
VERTICAL SCALE N/A
DATE 08/28/2014
JOB NO.
SHEET

2

HOUSING TYPES

NOTES

1. SETBACKS AS SHOWN ON EACH TYPICAL DETAIL.
2. MAXIMUM BUILDING HEIGHT = 35'
3. MAXIMUM IMPERVIOUS ARE PER LOT = 75%
4. MAXIMUM LOT COVERAGE = 50%
5. MINIMUM LOT SIZE = 2750 SF
6. HOUSING TYPES SHALL BE SELECTED FROM THE TYPICALS SHOWN HERE. ALL TYPES ARE NOT REQUIRED BUT A MIXTURE OF TYPES IS REQUIRED. AN EXAMPLE OF MIXTURE WOULD BE SINGLE FAMILY DETACHED AND TOWNHOMES.

SINGLE FAMILY DETACHED
NOT TO SCALE

NOTE PHASES TO BE SUBDIVIDED SHALL REQUIRE FINAL PLAT REVIEW AND APPROVAL BY THE TOWN OF CLAYTON.




TYPICAL ELEVATION

MINIMUM BUILDING SETBACKS
FRONT = 18'
SIDE = 5'
REAR = 10'
STREET SIDE = 12'
BUILDING SEPARATION = 10'

NOTE:
MINIMUM LOT WIDTH = 25'
MINIMUM LOT DEPTH = 80'




R/W

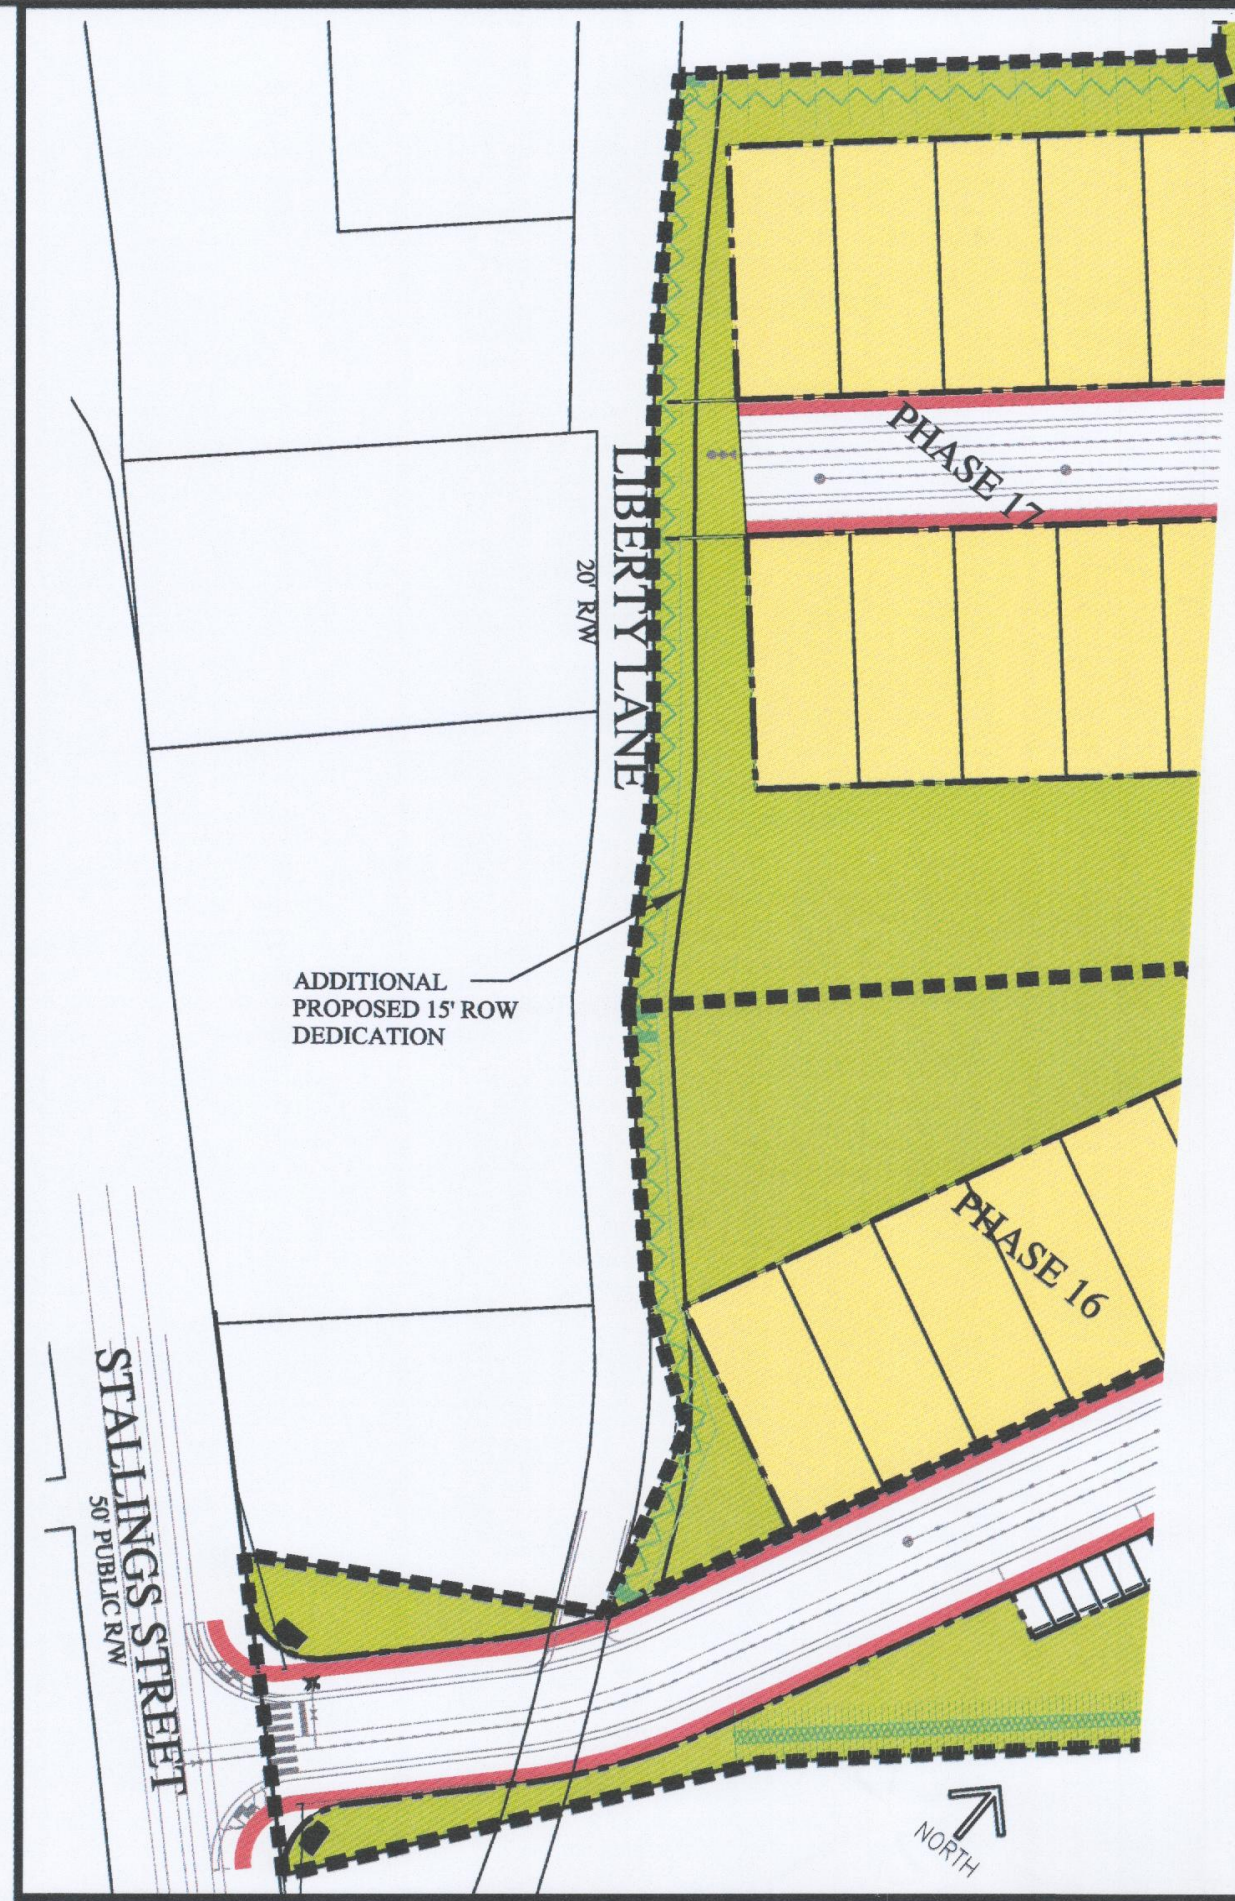

LIBERTY STREET ENLARGEMENT

SCALE:.....1"=80'

NOT RELEASED FOR
CONSTRUCTION

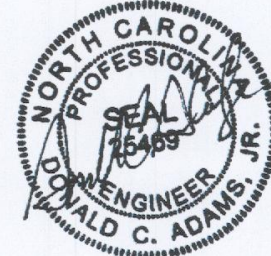

REVISED

8:09 am, Feb 21, 2018

SINGLE FAMILY ATTACHED
NOT TO SCALE


NOTE PHASES TO BE SUBDIVIDED SHALL REQUIRE FINAL PLAT REVIEW AND APPROVAL BY THE TOWN OF CLAYTON.



TYPICAL ELEVATION

MINIMUM BUILDING SETBACKS
FRONT = 18'
SIDE = 5'
REAR = 10'
STREET SIDE = 12'
INTERIOR SIDE = ZERO LOT LINE
BUILDING SEPARATION = 10'

NOTE:
MINIMUM LOT WIDTH = 25'
MINIMUM LOT DEPTH = 80'

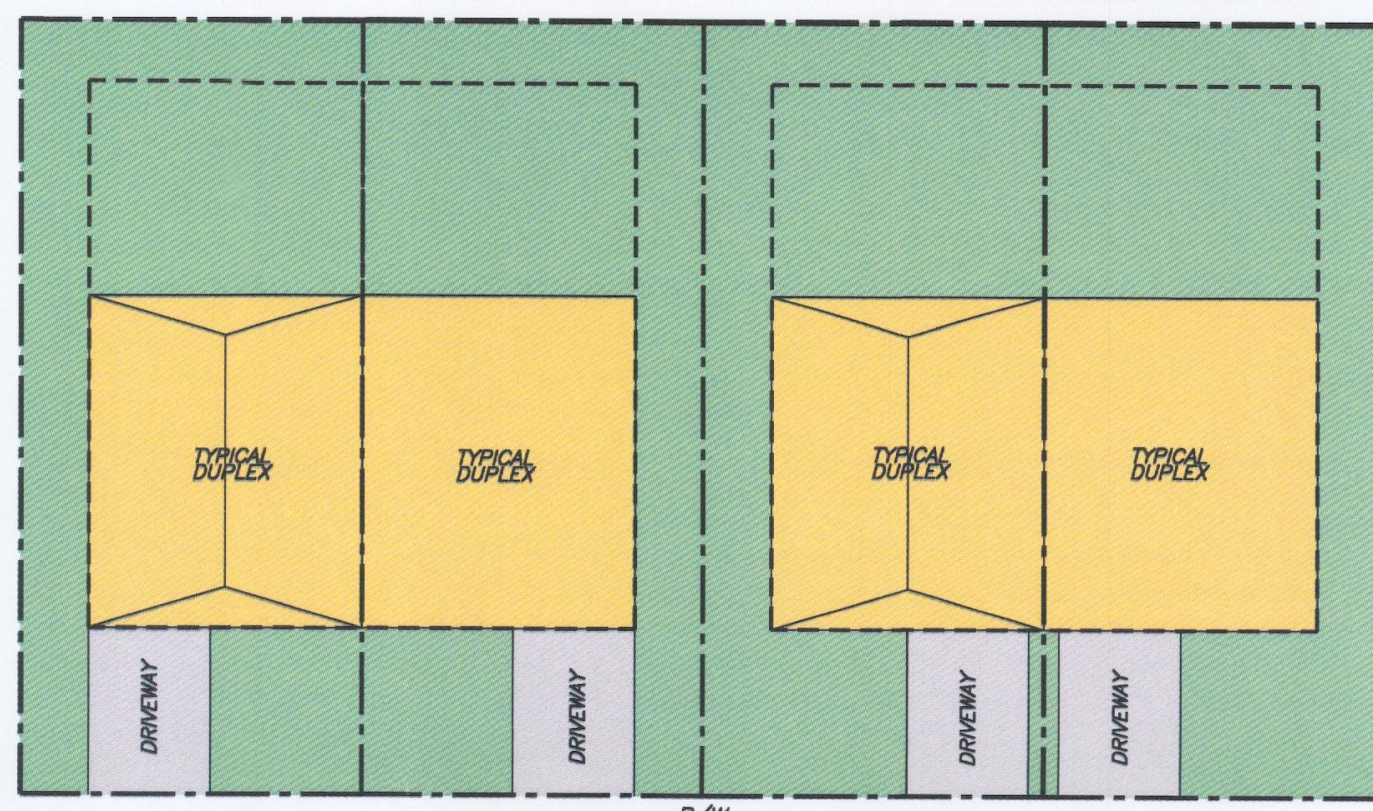

R/W


TOWNHOMES
NOT TO SCALE

NOTE

1. TOWNHOME PHASES SHALL REQUIRE MAJOR SITE PLAN REVIEW AND APPROVAL AND SHALL BE SUBJECT TO ALL APPLICABLE DESIGN STANDARDS FOR TOWNHOME DEVELOPMENT SET FORTH IN THE UNIFIED DEVELOPMENT CODE.
2. UNITS TO BE FEE SIMPLE OWNERSHIP.
3. BUILDINGS TO HAVE A MINIMUM OF 10' SEPARATION.



TYPICAL ELEVATION

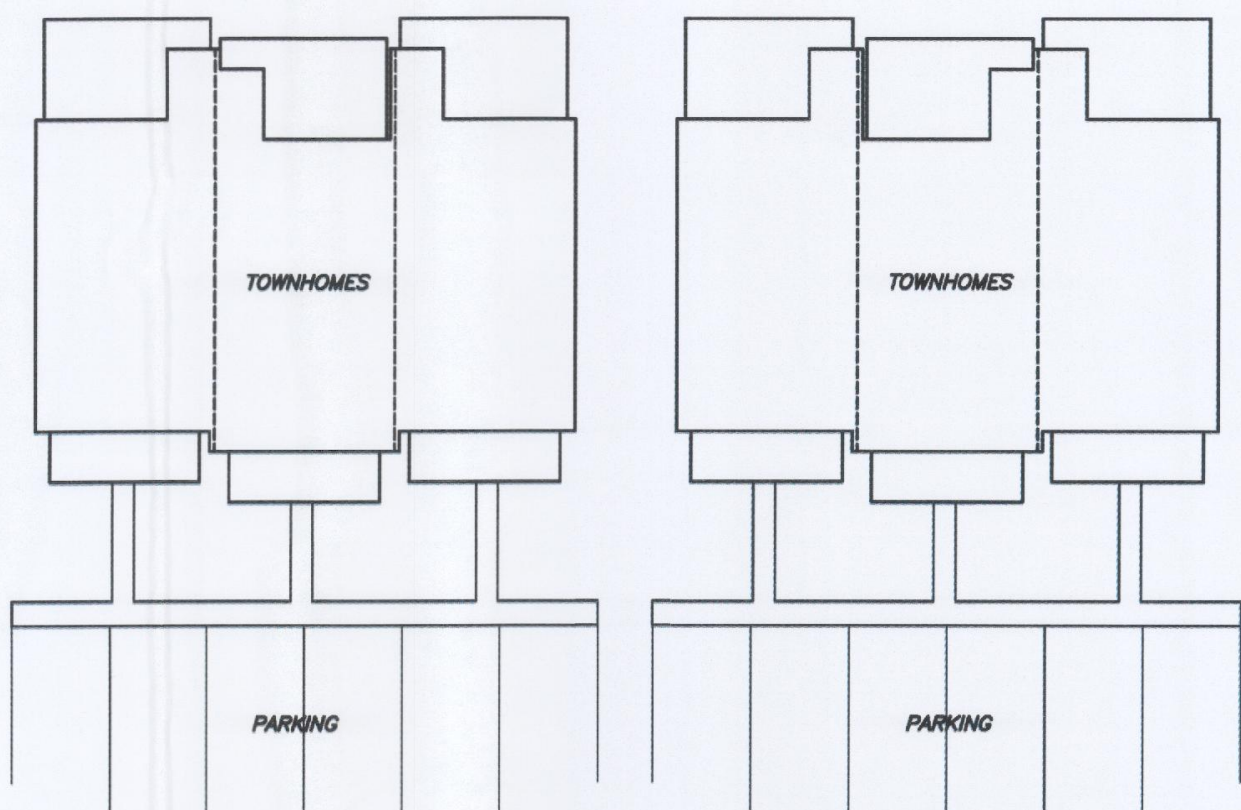

PARKING

PARKING

SINGLE FAMILY ATTACHED
NOT TO SCALE


NOTE PHASES TO BE SUBDIVIDED SHALL REQUIRE FINAL PLAT REVIEW AND APPROVAL BY THE TOWN OF CLAYTON.



TYPICAL ELEVATION

MINIMUM BUILDING SETBACKS
FRONT = 18'
SIDE = 5'
REAR = 10'
STREET SIDE = 12'
INTERIOR SIDE = ZERO LOT LINE
BUILDING SEPARATION = 10'

NOTE:
MINIMUM LOT WIDTH = 25'
MINIMUM LOT DEPTH = 80'

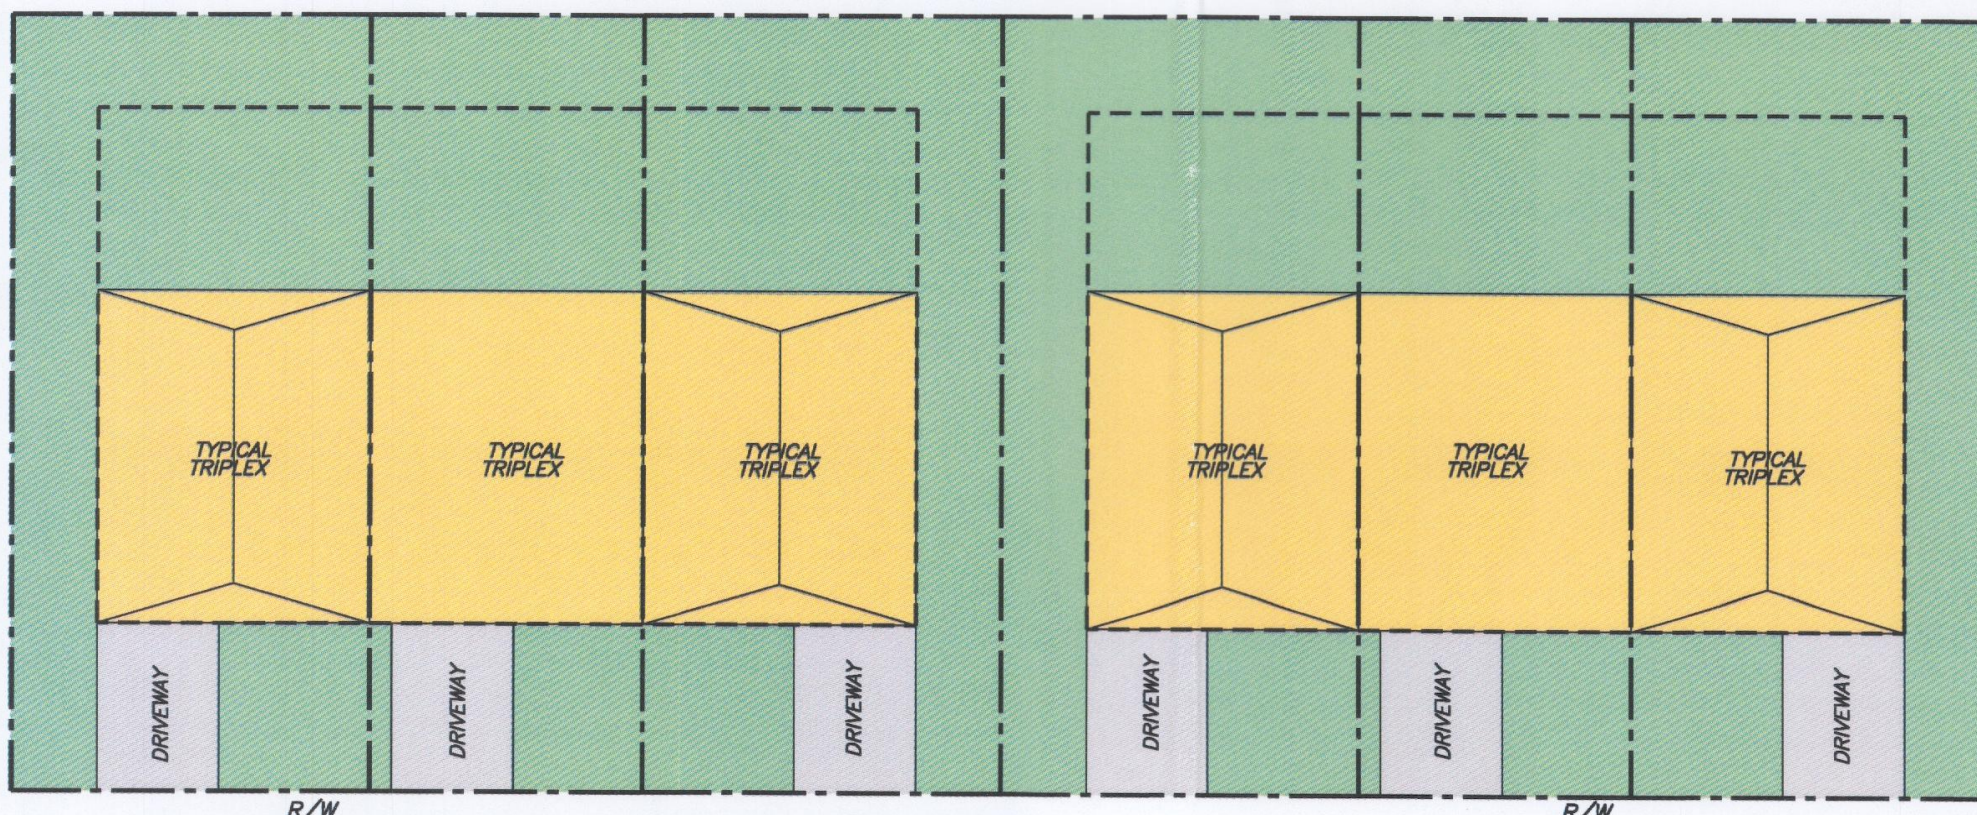

R/W

R/W

ADAMS & HODGE
ENGINEERING, PC




PARKVIEW

REGULATING PLAN 2

DESIGN DCA
DRAWN DCA/ADS
CHECKED DCA
HORIZONTAL SCALE
VERTICAL SCALE
DATE 08/29/2014
JOB NO.
SHEET

3

14 East Main Street
Clayton, NC 27527
919-243-1132
adamsh@adamshodge.com
FIRM # C-4187

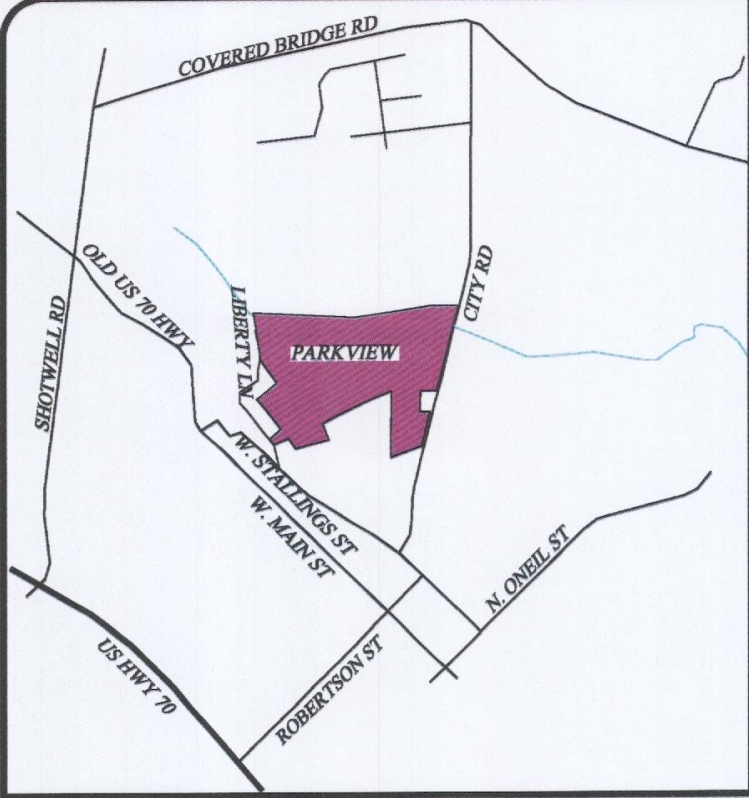


VICINITY MAP
(NO SCALE)



LEGEND:

	SINGLE FAMILY DETACHED
	SINGLE FAMILY ATTACHED
	TOWNHOMES
	OPEN SPACE
	AMENITY
	LAND TO BE DEDICATED TO TOWN OF CLAYTON
	ENTRANCE SIGNAGE
	100 YEAR FLOODPLAIN
	RCA (RESOURCE CONSERVATION AREA)
	GREENWAY TRAIL (6,570 LF)
	GRAVEL/MULCH FOOTPATH
	SIDEWALK (10,008 LF)
	BUFFERED STREAM
	CLASS C BUFFER (TO REMAIN IN NATURAL STATE)
	CLASS C BUFFER (TO BE CREATED)
	MAIL CLUSTER BOX UNIT


NOTE
THIS PHASING PLAN IS THE DEVELOPER'S ESTIMATE BASED ON CURRENT MARKET CONDITIONS. AS THE DEVELOPEMENT PROCEEDS, CHANGES TO THE PHASING PAN WILL BE ADDRESSED/APPROVED BY TOWN OF CLAYTON PLANNING STAFF.

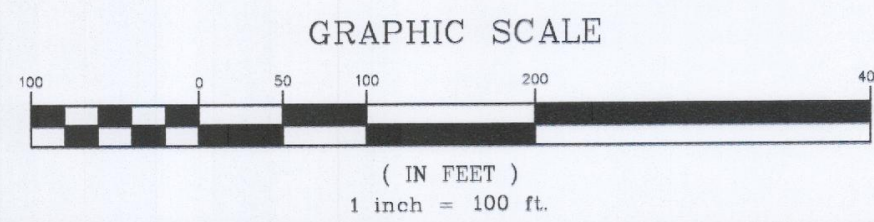

ADDITIONAL PROPERTY
+/- 2.06 ACS




NOT RELEASED FOR CONSTRUCTION

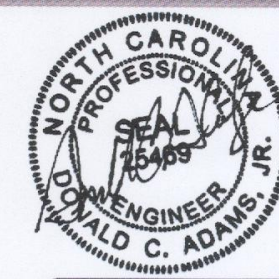

REVISED
4:08 pm, Jan 11, 2018


ADAMS & HODGE ENGINEERING, PC	
PHASING PLAN CITY ROAD LLC, CLAYTON, NC 27527	314 East Main Street Clayton, NC 27520 doming@adamsandhodge.com 919.242.1132 PRM # C-4187
DESIGN: DCA DRAWN: DCA/ADS CHECKED: DCA HORIZONTAL SCALE: SEE DRAWING SCALE VERTICAL SCALE: N/A DATE: 08/22/2014 JOB NO.: SHEET:	4

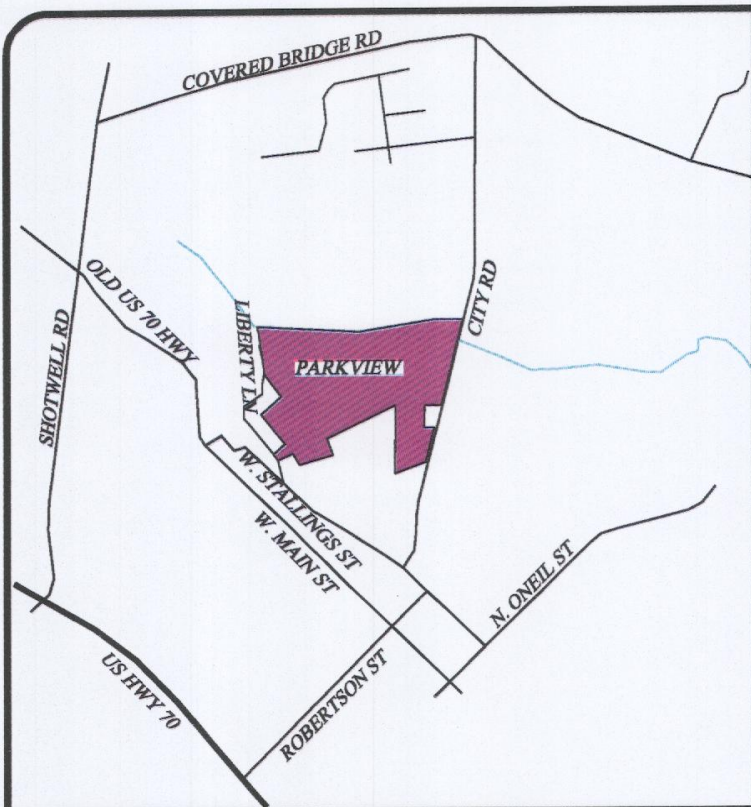


VICINITY MAP
(NO SCALE)

THE TOWN OF CLAYTON AND/OR
JOHNSTON COUNTY RESERVE THE RIGHT
TO MODIFY THE EROSION AND
SEDIMENTATION CONTROL PLAN IF THE
EXISTING PLAN OR ITS IMPLEMENTATION
PROVE TO BE INADEQUATE.


LEGEND	
EXISTING	PROPOSED

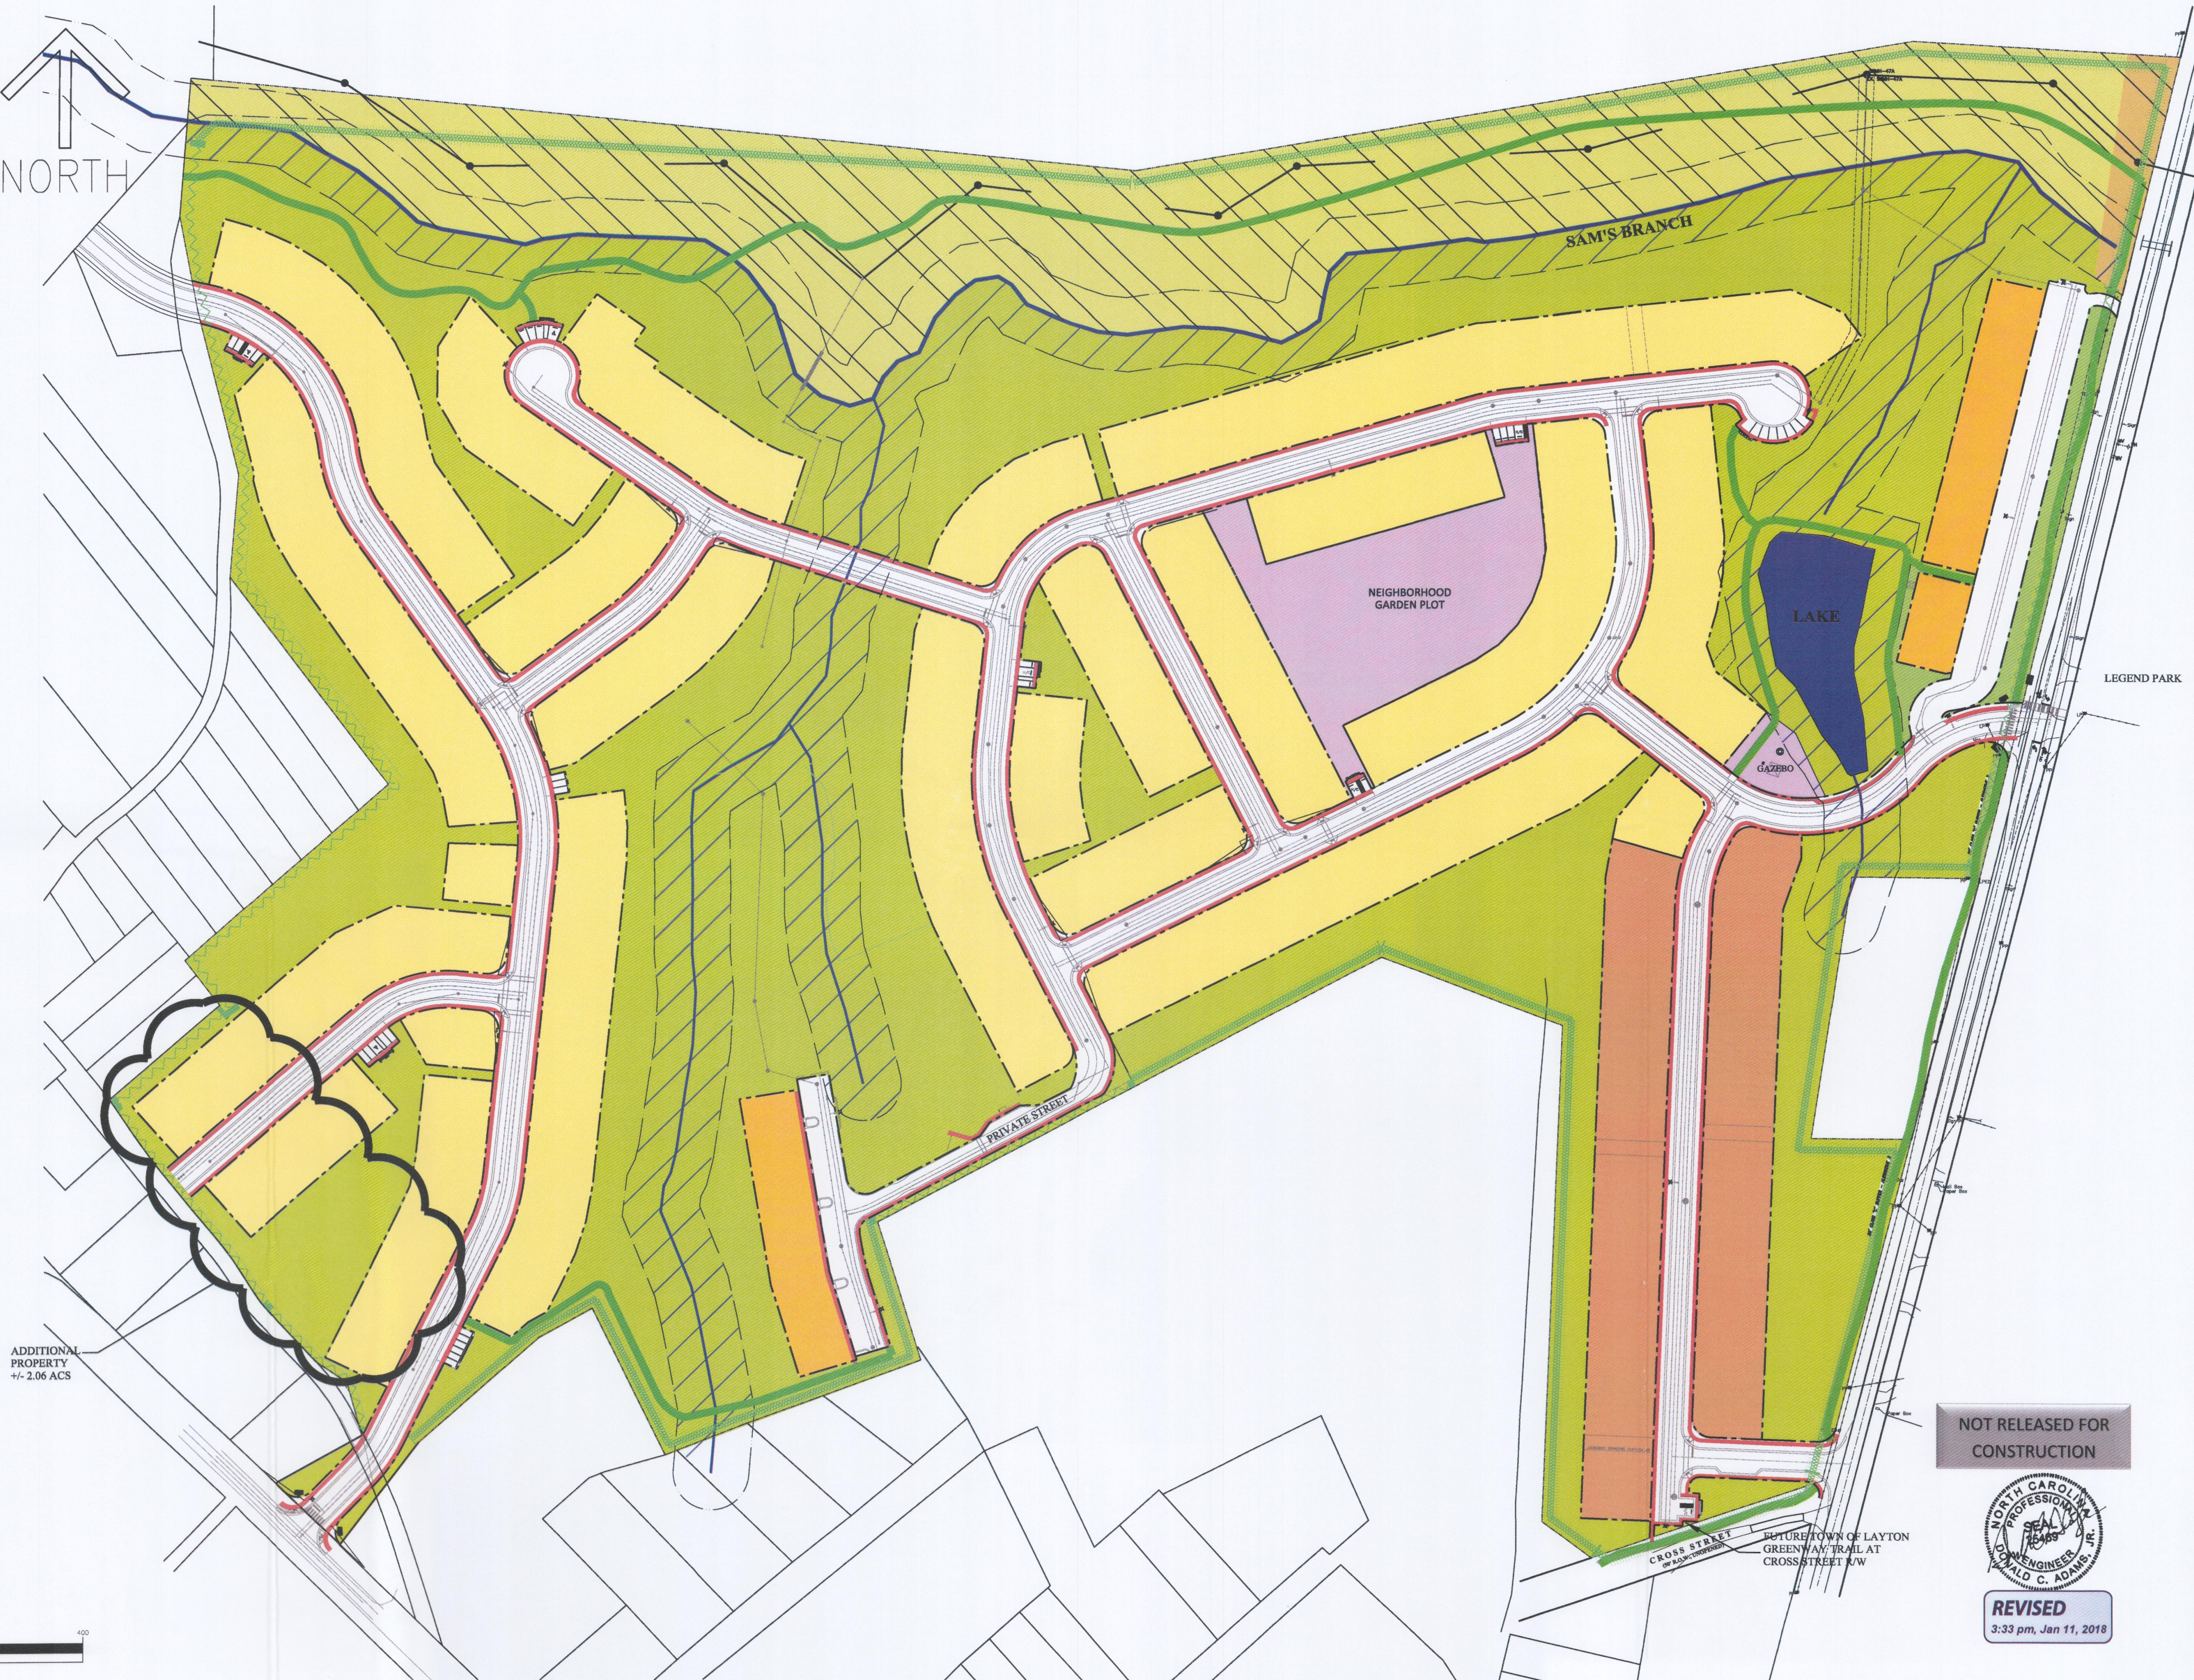

ADDITIONAL
PROPERTY
+/- 2.06 ACS

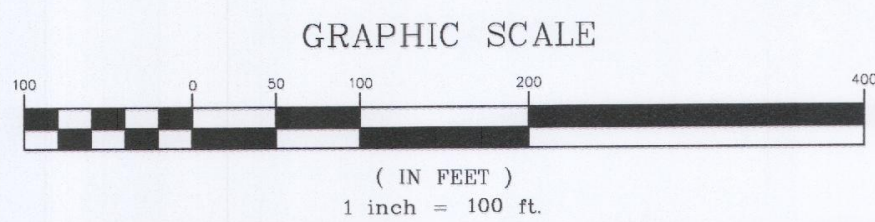

NOT RELEASED FOR
CONSTRUCTION

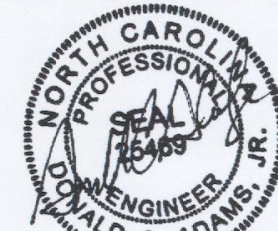

REVISED
3:33 pm, Jan 11, 2018

ADAMS & HODGE
ENGINEERING, PC




PARKVIEW

PRELIMINARY
ENGINEERING DESIGN

DESIGN	DCA
DRAWN	DCA/MS
CHECKED	DCA
HORIZONTAL SCALE	AS SHOWN
VERTICAL SCALE	N/A
DATE	08/22/2014
JOB NO.	
SHEET	


5

314 East Main Street
Clayton, NC 27520
adamshodge.com
704.241.1111
FAX 704.241.1117

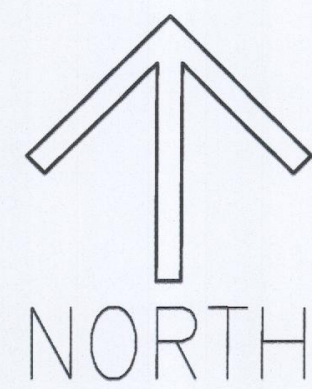


ADDITIONAL
PROPERTY
+/- 2.06 ACS

GRAPHIC SCALE

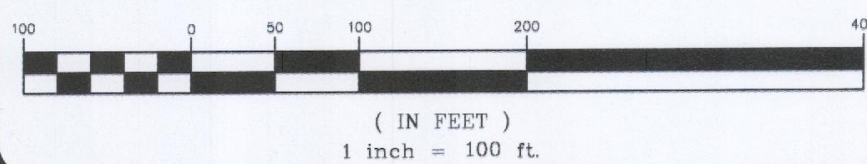

NOT RELEASED FOR
CONSTRUCTION

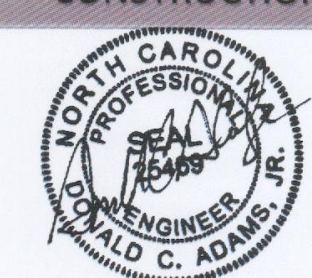

REVISED
3:34 pm, Jan 11, 2018

DESIGN: DCA
DRAWN: DCA/ADS
CHECKED: DCA
HORIZONTAL SCALE: SEE GRAPHIC SCALE
VERTICAL SCALE: N/A
DATE: 08/22/2014
JOB NO:
SHEET: 6

EXISTING CONDITIONS
CITY ROAD LLC, CLAYTON, NC 27527

314 East Main Street
Clayton, NC 27520
dominic@adamshodge.com
919-243-1332
FIRM P-C-187

REVISIONS:
1. 08/22/18 REVISED FOR DCA
2. 08/27/18 PEOPLE: ADJUST PLAN
3. 07/17/18 PERCENT ADJUST

ADAMS & HODGE
ENGINEERING, PC



Town of Clayton
Planning Department
111 E. Second Street, Clayton, NC 27520
P.O. Box 879, Clayton, NC 27528
Phone: 919-553-5002

March 20, 2018

RE: Project #(s): 2017-149-PDD Parkview Modification Planned Development Rezoning
2017-150-SD Parkview Modification Preliminary Plat (acting as Master Plan)
PIN #(s): 165912-76-9495, 165912-76-9542, 165912-76-8680, 165912-76-8701
TAG #(s): 05029055, 05029054, 05029053, 05029052
Applicant: Adams & Hodge Engineering

Dear Clayton Area Property Owner:

Notice is hereby given that the Clayton Town Council will hold a public hearing and an evidentiary hearing on **Monday, April 2, 2018 at 6:00 PM** at Town Hall, 111 East Second Street, to concurrently consider the above referenced rezoning request and preliminary plat (acting as a master plan) request. The requested rezoning change is for 2.06 acres to be rezoned from Residential-10 (R-10) and Planned Development-Residential (PD-R) to Planned Development-Residential (PD-R), in order to incorporate this land into the existing Parkview Planned Development. The preliminary plat, which is acting as a Master Plan modification to the existing Parkview Subdivision, is requesting to incorporate 2.06 acres of land into the existing Parkview Planned Development Master Plan to develop 17 additional single-family residential lots. The subject properties are located off Liberty Lane. Please see the map attached to the back of this letter; the area outlined in blue is the boundary of the existing Parkview Master Plan and the area outlined in red are the properties proposed to be added as a part of these applications.


For rezonings, a public hearing shall be held, during which the Clayton Town Council reserves the right to approve the request as presented or any portion of the request without necessity of withdrawal or modification of the application or additional public hearing on the matter. Likewise, the Town Council may designate approval to the district requested or another district or districts without modification of the request or additional public hearing.

For preliminary plats, an evidentiary hearing shall be held, during which the Clayton Town Council must make findings of fact based upon sworn testimony and other credible evidence. Citizens may give testimony in an evidentiary hearing after they have taken an oath.

Based upon records in the Johnston County Tax Office, you are the owner of property that is within 100 feet of these requests. This is an open meeting and the public is invited to attend. If you should need additional assistance or information, please contact the Planning Department at (919) 553-5002 or email Haley Hogg at hhogg@townofclaytonnc.org

Sincerely,

Haley Hogg, CZO
Town Planner

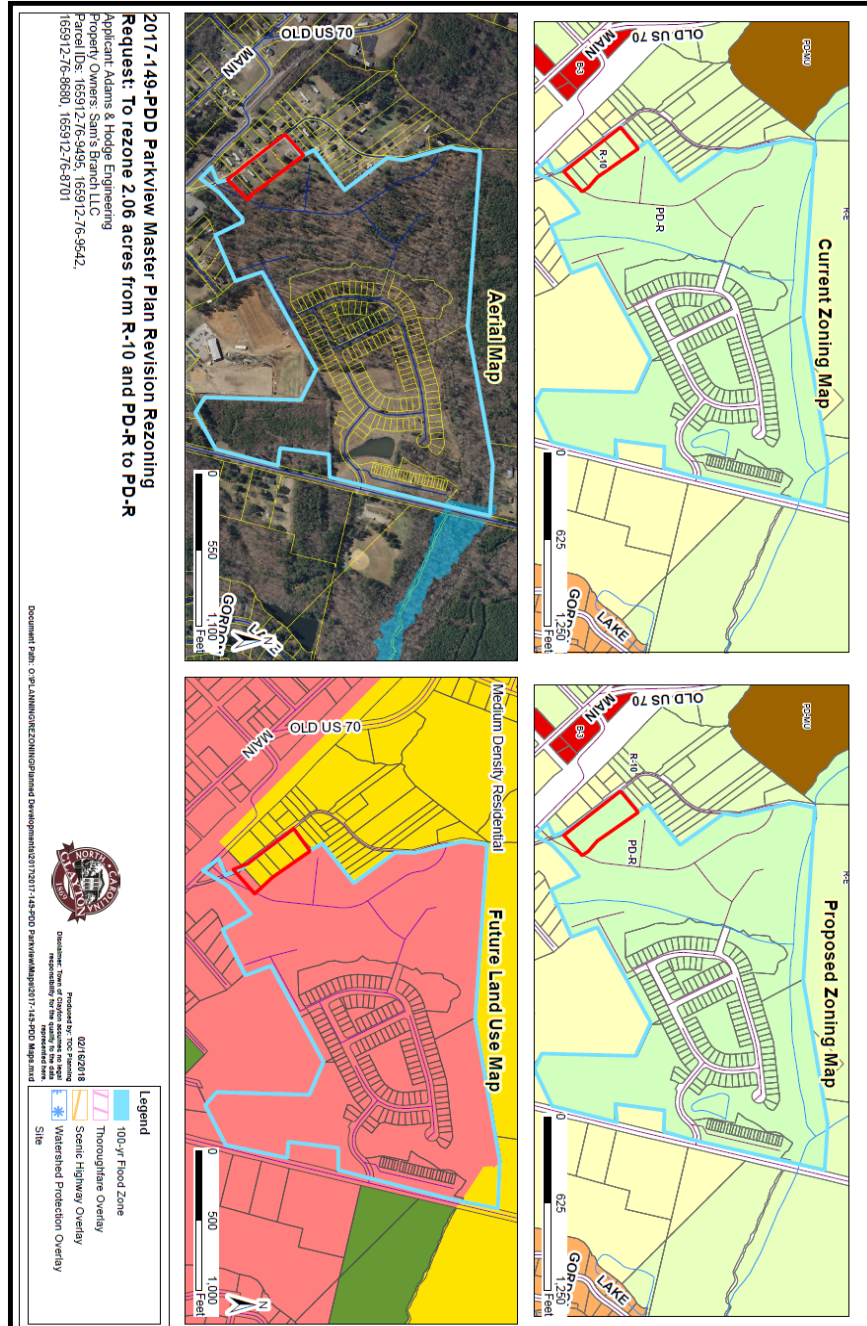



February 12, 2018

Dear Clayton Area Property Owner:

The purpose of this letter is to notify you of an application filed with the Town of Clayton for a land use proposal involving property adjacent to, or in close proximity to, property shown in your ownership by Johnston County tax records. Per Town of Clayton regulations, a neighborhood meeting will be held to provide information to area residents about the nature of the proposal. A representative of the applicant will be present to explain their application, answer questions, and solicit comments.

Meeting Date: February 22, 2018

Location: 314 E. Main Street, Clayton 27520

Time: 6:30 PM


Type of Application: Rezoning and Major Subdivision Plan

General Description: The applicant is requesting rezoning to Planned Development – Residential. The subdivision plan is for a residential subdivision.

If you have any questions prior to or after this meeting, you may contact us at 919-763-7278.

Sincerely,



Donnie Adams, PE

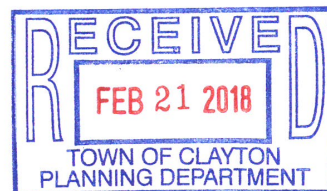



*** DISCLAIMER ***

Johnston County assumes no legal responsibility for the information represented here.

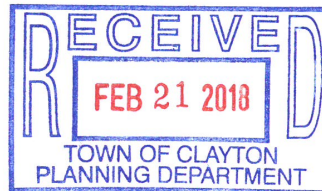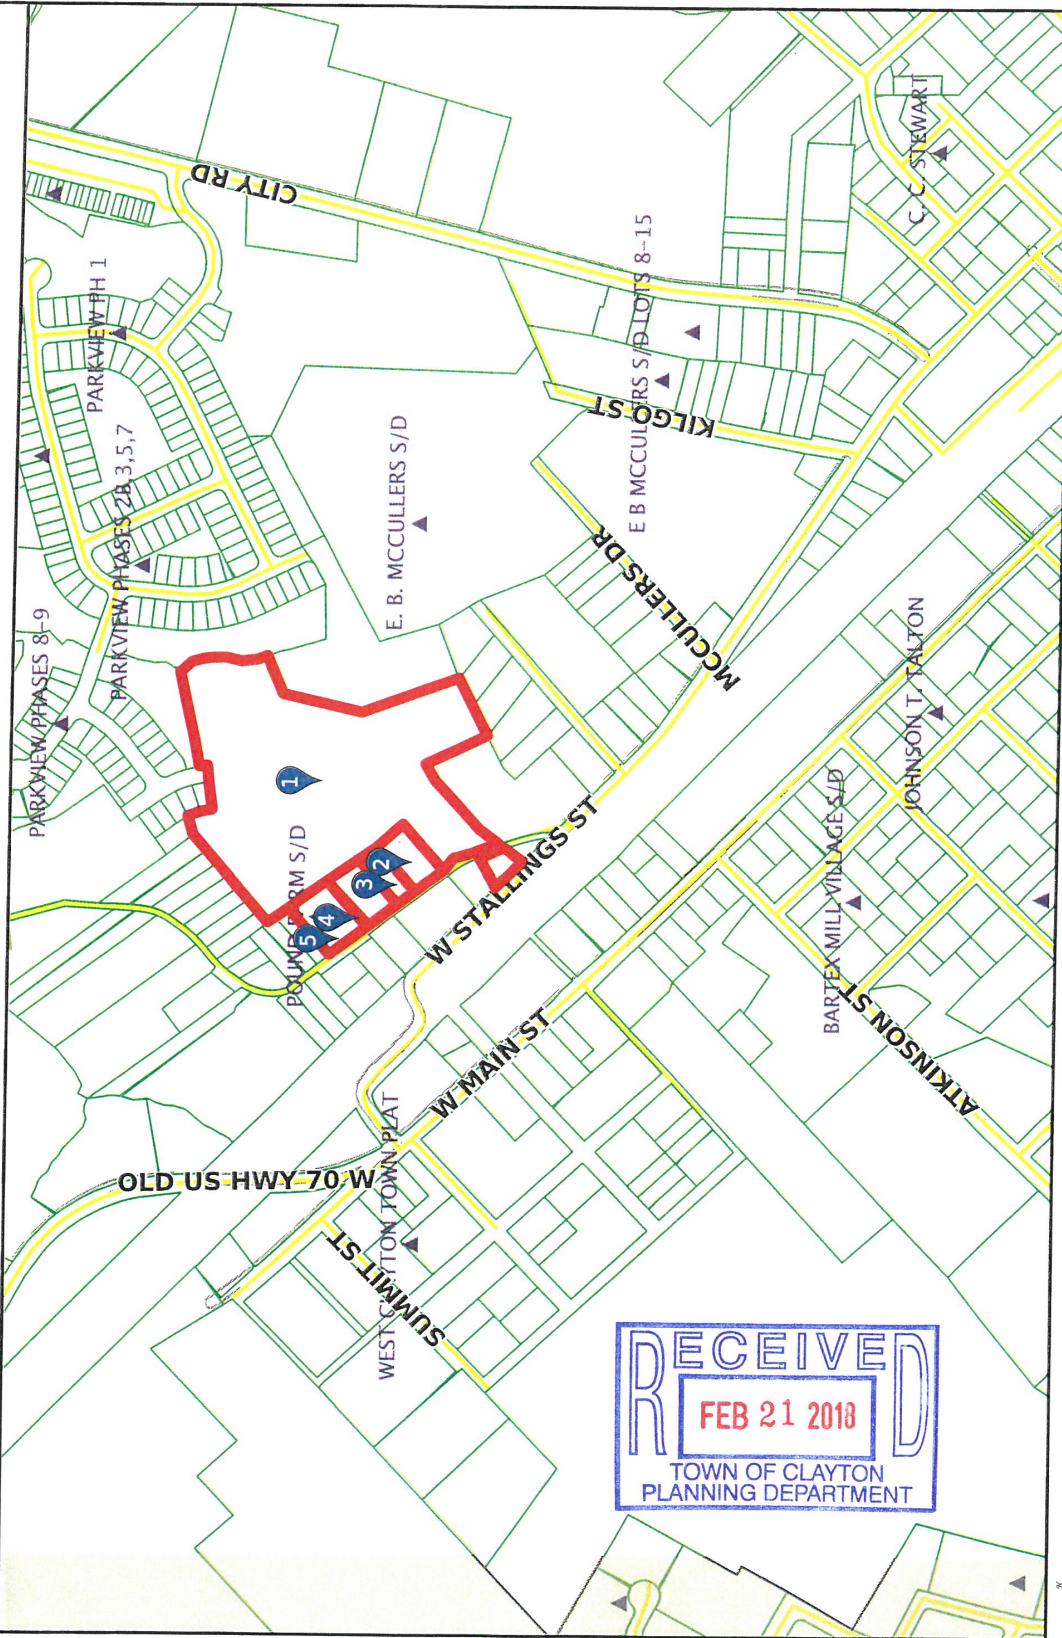

Scale: 1:6338 - 1 in. = 528.18 feet


(The scale is only accurate when printed landscape on a 8 1/2 x 11 size sheet with no page scaling.)

Johnston County GIS
February 12, 2018



*** DISCLAIMER ***

Johnston County assumes no legal responsibility for the information represented here.

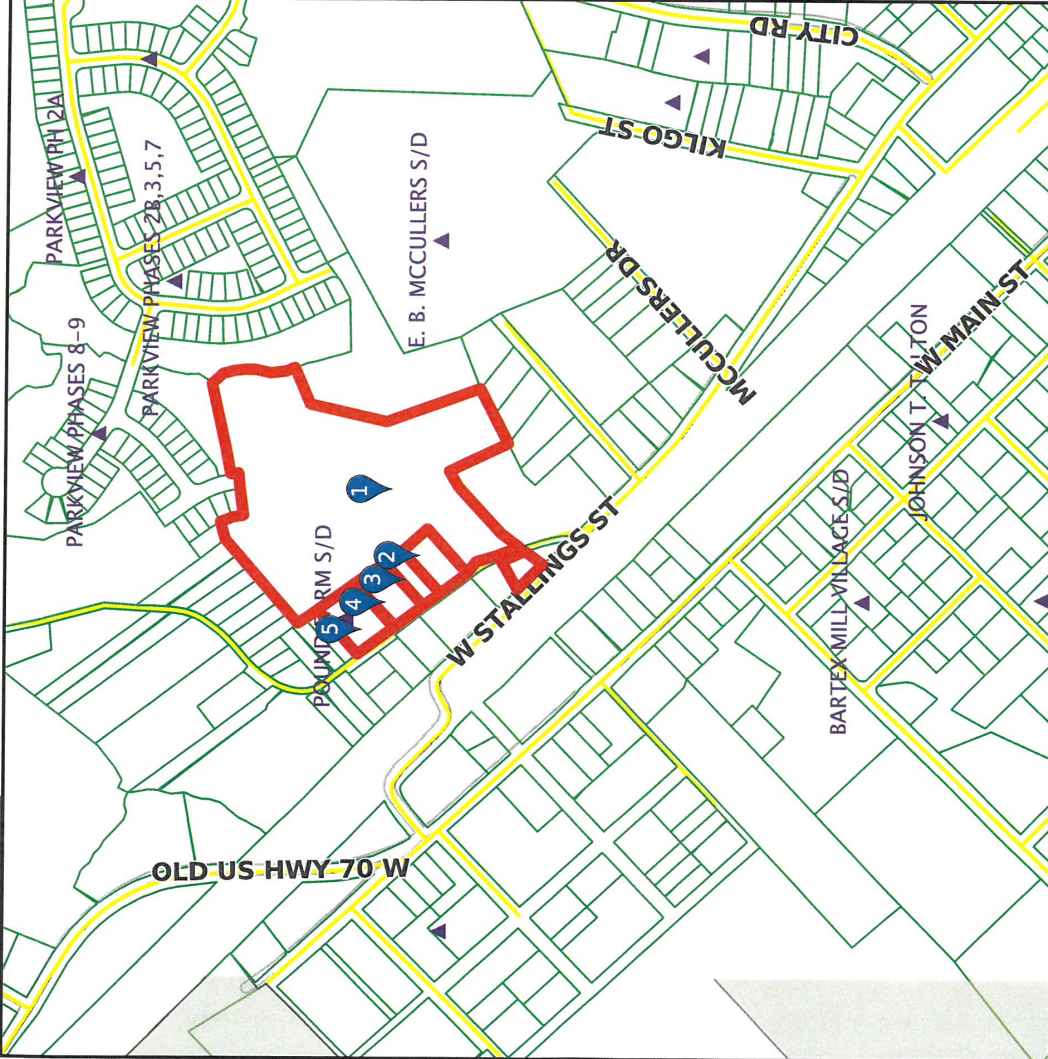

Result 1

id: 05030071
Tag: 05030071
Tax Unique Id: 4887940
Owner Name 1: ADAMS, DONALD C
Owner Name 2:
Mail Address 1: 1340 OLD DRUG STORE RD
Mail Address 2:
Mail Address 3: GARNER, NC 27529-7610
Book: 04830
Page: 0028

Result 2

id: 05030076A
Tag: 05030076A
Tax Unique Id: 0
Owner Name 1:
Owner Name 2:
Mail Address 1:
Mail Address 2:
Mail Address 3:
Book:
Page:



Scale: 1:6619 - 1 in. = 551.59 feet

(The scale is only accurate when printed landscape on a 8 1/2 x 11 size sheet with no page scaling.)

Johnston County GIS
February 12, 2018



*** DISCLAIMER ***

Johnston County assumes no legal responsibility for the information represented here.

Result 3

id: 05030076B
Tag: 05030076B
Tax Unique Id: 0
Owner Name 1:
Owner Name 2:
Mail Address 1:
Mail Address 2:
Mail Address 3:
Book:
Page:

Result 4

id: 05029052
Tag: 05029052
Tax Unique Id: 5165053
Owner Name 1: BEASLEY, JERRY WAYNE
Owner Name 2: BEASLEY, EUNICE
Mail Address 1: 139 LIBERTY LN
Mail Address 2:
Mail Address 3: CLAYTON, NC 27520-1612
Book:
Page:

Result 5

id: 05030073M
Tag: 05030073M
Tax Unique Id: 5217424
Owner Name 1: SINGLETARY, KENNETH W.
Owner Name 2: SINGLETARY, ASHLEY N.
Mail Address 1: 97 MCDOWELL PKWY
Mail Address 2:
Mail Address 3: CLAYTON, NC 27520-6210
Book: 05025
Page: 0109

Result 6

id: 05030076H
Tag: 05030076H
Tax Unique Id: 0
Owner Name 1:
Owner Name 2:
Mail Address 1:
Mail Address 2:
Mail Address 3:
Book:
Page:

Result 7

id: 05029199U
Tag: 05029199U
Tax Unique Id: 5190225
Owner Name 1: BARBOUR, MARK A
Owner Name 2: BARBOUR, BRONNA B
Mail Address 1: 110 WARREN ST
Mail Address 2:
Mail Address 3: CLAYTON, NC 27520-1648
Book: 02064
Page: 0215

Result 8

id: 05029053
Tag: 05029053
Tax Unique Id: 5180014
Owner Name 1: SPENCE, LILLY T MOORE
Owner Name 2:
Mail Address 1: 119 LIBERTY LN
Mail Address 2:
Mail Address 3: CLAYTON, NC 27520-1612
Book: 05083
Page: 0612



*** DISCLAIMER ***

Johnston County assumes no legal responsibility for the information represented here.

Result 9

id: 05029054
Tag: 05029054
Tax Unique Id: 5165064
Owner Name 1: SPENCE, LILLY T MOORE
Owner Name 2:
Mail Address 1: 119 LIBERTY LN
Mail Address 2:
Mail Address 3: CLAYTON, NC 27520-1612
Book: 00878
Page: 0154

Result 10

id: 05029199S
Tag: 05029199S
Tax Unique Id: 5178402
Owner Name 1: BARBOUR, CREGG
Owner Name 2: BARBOUR, CYNTHIA
Mail Address 1: 104 WARREN ST
Mail Address 2:
Mail Address 3: CLAYTON, NC 27520-1648
Book: 00949
Page: 0273

Result 11

id: 05030076K
Tag: 05030076K
Tax Unique Id: 0
Owner Name 1:
Owner Name 2:
Mail Address 1:
Mail Address 2:
Mail Address 3:
Book:
Page:

Result 12

id: 05030075K
Tag: 05030075K
Tax Unique Id: 4768318
Owner Name 1: CITY ROAD LLC
Owner Name 2:
Mail Address 1: 114 W MAIN ST STE 102
Mail Address 2:
Mail Address 3: CLAYTON, NC 27520-2321
Book: 04925
Page: 0765

Result 13

id: 05029045
Tag: 05029045
Tax Unique Id: 5119674
Owner Name 1: BEASLEY, MINNIE INEZ BAR
LIFE ESTATE
Owner Name 2: BEASLEY, JERRY WAYNE
Mail Address 1: 139 LIBERTY LN
Mail Address 2:
Mail Address 3: CLAYTON, NC 27520-1612
Book: 01718
Page: 0886

Result 14

id: 05029050
Tag: 05029050
Tax Unique Id: 5156228
Owner Name 1: WITHROW PROPERTIES LLC
Owner Name 2:
Mail Address 1: 2012 PINE BARK LN
Mail Address 2:
Mail Address 3: CLAYTON, NC 27520-8805
Book: 04173
Page: 0820



*** DISCLAIMER ***

Johnston County assumes no legal responsibility for the information represented here.

Result 15

id: 05029023
Tag: 05029023
Tax Unique Id: 5178408
Owner Name 1: LEE, TERRI R
Owner Name 2:
Mail Address 1: 121 TR DRIVE
Mail Address 2:
Mail Address 3: CLAYTON, NC 27520-0000
Book: 03597
Page: 0322

Result 16

id: 05029063
Tag: 05029063
Tax Unique Id: 5158044
Owner Name 1: KAD INC
Owner Name 2:
Mail Address 1: 1025 RIDGE DRIVE
Mail Address 2:
Mail Address 3: CLAYTON, NC 27520-0000
Book: 03317
Page: 0716

Result 17

id: 05029060
Tag: 05029060
Tax Unique Id: 4884268
Owner Name 1: SOON LLC
Owner Name 2:
Mail Address 1:
Mail Address 2: PO BOX 133
Mail Address 3: CLAYTON, NC 27528-0133
Book: 04965
Page: 0442

Result 18

id: 05029048
Tag: 05029048
Tax Unique Id: 5113956
Owner Name 1: BEASLEY, JERRY WAYNE
Owner Name 2: BEASLEY, EUNICE
Mail Address 1: 139 LIBERTY LN
Mail Address 2:
Mail Address 3: CLAYTON, NC 27520-1612
Book: 00705
Page: 0198

Result 19

id: 05030076I
Tag: 05030076I
Tax Unique Id: 0
Owner Name 1:
Owner Name 2:
Mail Address 1:
Mail Address 2:
Mail Address 3:
Book:
Page:

Result 20

id: 05030076D
Tag: 05030076D
Tax Unique Id: 0
Owner Name 1:
Owner Name 2:
Mail Address 1:
Mail Address 2:
Mail Address 3:
Book:
Page:



*** DISCLAIMER ***

Johnston County assumes no legal responsibility for the information represented here.

Result 21

id: 05029024
Tag: 05029024
Tax Unique Id: 5101618
Owner Name 1: LEE, PERCY Y
Owner Name 2: LEE, JOYCE C
Mail Address 1: 2149 SHOTWELL RD
Mail Address 2:
Mail Address 3: CLAYTON, NC 27520-0000
Book: 03772
Page: 0626

Result 22

id: 05029199T
Tag: 05029199T
Tax Unique Id: 5178403
Owner Name 1: MURRAY, JANIE M
Owner Name 2: MURRAY, JOSEPH F
Mail Address 1: 106 WARREN STREET
Mail Address 2:
Mail Address 3: CLAYTON, NC 27520-0000
Book: 02957
Page: 0251

Result 23

id: 05029199Y
Tag: 05029199Y
Tax Unique Id: 5178424
Owner Name 1: BARBOUR, MARK A
Owner Name 2:
Mail Address 1: 110 WARREN STREET
Mail Address 2:
Mail Address 3: CLAYTON, NC 27520-0000
Book: 03143
Page: 0738

Result 24

id: 05029020
Tag: 05029020
Tax Unique Id: 5178406
Owner Name 1: NEW GENERATION
FELLOWSHIP CHURCH INC
Owner Name 2:
Mail Address 1:
Mail Address 2: PO BOX 40
Mail Address 3: KNIGHTDALE, NC 27545-0040
Book: 04702
Page: 0128

Result 25

id: 05030077P
Tag: 05030077P
Tax Unique Id: 0
Owner Name 1:
Owner Name 2:
Mail Address 1:
Mail Address 2:
Mail Address 3:
Book:
Page:

Result 26

id: 05029044
Tag: 05029044
Tax Unique Id: 5158018
Owner Name 1: BEASLEY, JERRY WAYNE
Owner Name 2: BEASLEY, EUNICE
Mail Address 1: 139 LIBERTY LN
Mail Address 2:
Mail Address 3: CLAYTON, NC 27520-1612
Book: 01055
Page: 0320



*** DISCLAIMER ***

Johnston County assumes no legal responsibility for the information represented here.

Result 27

id: 05029046
Tag: 05029046
Tax Unique Id: 5432420
Owner Name 1: BEASLEY, MINNIE INEZ BAR
LIFE ESTATE
Owner Name 2: BEASLEY, JERRY WAYNE
Mail Address 1: 139 LIBERTY LN
Mail Address 2:
Mail Address 3: CLAYTON, NC 27520-1612
Book: 01718
Page: 0886

Result 28

id: 05030076G
Tag: 05030076G
Tax Unique Id: 0
Owner Name 1:
Owner Name 2:
Mail Address 1:
Mail Address 2:
Mail Address 3:
Book:
Page:

Result 29

id: 05029043
Tag: 05029043
Tax Unique Id: 5162607
Owner Name 1: BEASLEY, BARBARA D
Owner Name 2: BEASLEY, MICHAEL JAMES
Mail Address 1:
Mail Address 2: PO BOX 1194
Mail Address 3: CLAYTON, NC 27520-1194
Book: 04345
Page: 0512

Result 30

id: 05E99004A
Tag: 05E99004A
Tax Unique Id: 5155725
Owner Name 1: BEASLEY, JERRY WAYNE
Owner Name 2:
Mail Address 1: 139 LIBERTY LN
Mail Address 2:
Mail Address 3: CLAYTON, NC 27520-1612
Book: 01055
Page: 0320

Result 31

id: 05029051
Tag: 05029051
Tax Unique Id: 5477459
Owner Name 1: SOON LLC
Owner Name 2:
Mail Address 1:
Mail Address 2: PO BOX 133
Mail Address 3: CLAYTON, NC 27528-0133
Book: 05075
Page: 0206

Result 32

id: 05029061
Tag: 05029061
Tax Unique Id: 5158021
Owner Name 1: BEASLEY, MICHAEL JAMES
Owner Name 2:
Mail Address 1: 164 LIBERTY LANE
Mail Address 2:
Mail Address 3: CLAYTON, NC 27520-0000
Book: 03082
Page: 0455



*** DISCLAIMER ***

Johnston County assumes no legal responsibility for the information represented here.

Result 33

id: 05029042
Tag: 05029042
Tax Unique Id: 5144749
Owner Name 1: BEASLEY, MICHAEL JAMES
Owner Name 2:
Mail Address 1: 164 LIBERTY LANE
Mail Address 2:
Mail Address 3: CLAYTON, NC 27520-0000
Book: 03082
Page: 0455

Result 34

id: 05030073K
Tag: 05030073K
Tax Unique Id: 5448894
Owner Name 1: BABB, TIFFANY PAGE
Owner Name 2: BABB, MICHAEL GERALD
Mail Address 1: 117 MCDOWELL PKWY
Mail Address 2:
Mail Address 3: CLAYTON, NC 27520-6211
Book: 05032
Page: 0970

Result 35

id: 05030076C
Tag: 05030076C
Tax Unique Id: 0
Owner Name 1:
Owner Name 2:
Mail Address 1:
Mail Address 2:
Mail Address 3:
Book:
Page:

Result 36

id: 05030076J
Tag: 05030076J
Tax Unique Id: 0
Owner Name 1:
Owner Name 2:
Mail Address 1:
Mail Address 2:
Mail Address 3:
Book:
Page:

Result 37

id: 05030076F
Tag: 05030076F
Tax Unique Id: 0
Owner Name 1:
Owner Name 2:
Mail Address 1:
Mail Address 2:
Mail Address 3:
Book:
Page:

Result 38

id: 05030073L
Tag: 05030073L
Tax Unique Id: 5220744
Owner Name 1: ABRAMOVICH, ASSAF
Owner Name 2: BERMAN, ITAI
Mail Address 1: 105 MCDOWELL PKWY
Mail Address 2:
Mail Address 3: CLAYTON, NC 27520-6211
Book: 05034
Page: 0726



*** DISCLAIMER ***

Johnston County assumes no legal responsibility for the information represented here.

Result 39

id: 05030076E
Tag: 05030076E
Tax Unique Id: 0
Owner Name 1:
Owner Name 2:
Mail Address 1:
Mail Address 2:
Mail Address 3:
Book:
Page:

Result 40

id: 05030073J
Tag: 05030073J
Tax Unique Id: 5381519
Owner Name 1: STUMPF, THERESA M.
Owner Name 2: STUMPF, LYNNE A.
Mail Address 1: 129 MCDOWELL PKWY
Mail Address 2:
Mail Address 3: CLAYTON, NC 27520-6211
Book: 05042
Page: 0006

Result 41

id: 05029055
Tag: 05029055
Tax Unique Id: 5384549
Owner Name 1: SAM'S BRANCH LLC
Owner Name 2:
Mail Address 1: 328 E MAIN ST
Mail Address 2:
Mail Address 3: CLAYTON, NC 27520-2464
Book: 05037
Page: 0909

Result 42

id: 05029199F
Tag: 05029199F
Tax Unique Id: 5178401
Owner Name 1: BARBOUR, CREGG JAMES
Owner Name 2: BARBOUR, CYNTHIA L
Mail Address 1: 104 WARREN STREET
Mail Address 2:
Mail Address 3: CLAYTON, NC 27520-0000
Book: 02015
Page: 0341

NEIGHBORHOOD MEETING ATTENDANCE ROSTER

Applicant: Adams & Hodge Engineering

Location/Date: 314 E. Main St. Clayton, NC 27520

	NAME	ADDRESS
1	Lynne Stump Stumpf	129 McDowell PKwy, Clayton NC
2	Theresa Stumpf	129 McDowell PKwy, Clayton NC
3	Stumpf	106 Balboa Pkwy Clayton N.C
4	Stumpf	118 Balboa Pkwy Clayton NC
5	DAGIM	101 BALBOA PKWY, CLAYTON
6	EDWARD O'Rourke	64 BALBOA PKY. CLAYTON 27520
7	Rosie M. M. M. M.	16 BALBOA PKY CLAYTON
8	HECTOR PENIA	150 LIBERTY LN CLAYTON
9	BARBARA BEASLEY	149 LIBERTY, CLAYTON
10	Michael Beasley	164 LIBERTY LANE, CLAYTON
11	Anton & Debbie Leebok	12 Manito Place, Clayton
12	JAMES LIPSCOMB	HTR/CITY ROAD LLC
13	DENNIS ADAMS	ADAMS & HODGE
14	Rodrigo Estanol	126 Liberty Ln Clayton
15	Holland Adams	Adams & Hodge
16		
17		
18		
19		
20		



Neighborhood Meeting
Parkview Master Plan Revision

Date: February 22, 2018

Time: 6:30 pm

Location: Adams & Hodge Engineering, PC 314 E. Main St. Clayton, NC 27520

Donnie Adams began the meeting promptly at 6:30pm by having the Parkview Master Plan Map on the TV Screen for all to view. There was also a map on the table for all to view. He discussed that there was 3-4 acres of new property added that would increase lot count by 17 lots. There will be no change to the product/plan that is going to be offered.

Question: Polly – When will the construction trucks be able to use the other entrance? There are a lot of heavy trucks coming down Balboa and McDowell. It is a big concern, because construction trucks fly through there.

Answer: No definitive date, but contractor/developer is working toward opening the Stallings/Liberty entrance for home construction traffic as weather allows.

Question: Are you going to be widening Liberty Lane?

Answer: No. The traffic pattern remains internal to Parkview.

Question: Why didn't you put in a cul-de-sac?

Answer: James Lipscomb: The Town of Clayton wanted option for future connectivity.

Question: In the meantime what is developer going to do to keep traffic off Liberty Lane? Developer could install a berm, landscaping or barricade sign.

Question: Where is the Emergency exit route now?

Answer: There is a paved exit on City Rd.

Question: Teresa Stumpf – What are the laws in NC? Is there a certain number of lots allowed before a second entrance?

Answer: There are different threshold requirements 30 lots/ 75 lots / 250 lots.

Question: Hector Penta – Is Liberty Lane going to be connected to Road. No traffic can use our lane what are they going to do with the private lane?

Answer: The proposed street is not designed to connect to Liberty Lane.



Question: Michael Beasley – Are they going to put a stop sign on Parkview and Liberty Lane: Can we propose another stop sign? What about bus stops?

Answer: These are great questions. There will be a stop condition on Liberty Lane. The JC School system would determine where their buses load and unload.

Hector Penta – I don't mind progress as long as everything that needs to be done along with it is done.

Question: Penta – Our private lane, will the town be using it?

Answer: This project has not intent of using Liberty Lane. I recommend you contact the Town as to whether they plan to use the property.

Theresa Stumpf – Very big concern about kids running around the neighborhood with the construction trucks flying through there. Afraid there is going to be an accident.

Question: Polly – What do we need to do to request speed bumps on our roads?

Answer: That is a question for the Town of Clayton

Rodrigo Estanol - Talk about dirt road waiting to get rock on it. If they could fix it where they could get tractor trailers.

Answer: We will investigate the area of concern and address as necessary.

Donnie gave the dates and times of the next two meetings (Planning Board 2/26 and the Town Council 4/2) because the neighbors wanted to come and voice their concerns and thoughts on what is going on.


TOWN OF CLAYTON
PLANNING BOARD WRITTEN RECOMMENDATION
ZONING ORDINANCE AMENDMENT
(Rezoning or Text Amendment)

2017-149-PDD, Parkview Master Plan Modification, Planned Development rezoning

On 02/26/2018, the Planning Board heard the above-referenced request and made the following vote:

Recommendation to Town Council to ☒ approve ☐ deny

Signed:

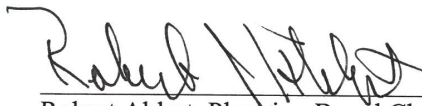

Robert Ahlert, Planning Board Chair

PUBLIC NOTICE

In accordance with NC GS 160A-384, the Clayton Town Council will hold an evidentiary hearing on Monday, April 2, 2018, at 6:00 PM at Town Hall, 111 East Second Street, to consider the following applications; located off Liberty Lane, parcel #s: 165912-76-9495, 165912-76-9542, 165912-76-8680, 165912-76-8701

- 2017-149-PDD Parkview Modification Planned Development Rezoning; request to rezone 2.06 acres from Residential-10 (R-10) and Planned Development Residential (PD-R) to Planned Development-Residential (PD-R) to add it to the existing Parkview Master Plan Subdivision.
- 2017-150-SD Parkview Preliminary Plat Modification (acting as Master Plan); preliminary plat request to add 2.06 acres into the existing Parkview Master Plan and develop 17 single-family residential lots.

The Clayton Town Council reserves the right to approve the request as presented or any portion of the request without necessity of withdrawal or modification of the application or additional public hearing on the matter. Likewise, the Town Council may designate approval to the district requested or another district or districts without modification of the request or additional public hearing.

During an evidentiary hearing, the Clayton Town Council must make findings of fact based upon sworn testimony and other credible evidence. Citizens may give testimony in an evidentiary hearing after they have taken an oath.

This is an open meeting and the public is invited to attend.

Haley Hogg, Planner
919-553-5002

The Clayton News Star

Please advertise on the following dates:
March 23, 2018
March 30, 2018

Affidavit of publication required.



Town Council Agenda Cover Sheet

Meeting Date

March 19 2018

Agenda Location

Items Scheduled for the Regular Meeting

Item Title

2017-150-SD Parkview Modification Preliminary Plat (acting as Master Plan)

Presenter *(Name & Title)*

Planning Department

Summary/Description

The applicant is requesting preliminary plat approval to incorporate 2.07 acres of land into the existing Parkview Master Plan and develop 17 single-family residential lots. If approved, this would replace the existing Parkview Master Plan approved in 2014.

Requested Action

Set Public Hearing

Additional Documents To Be Included in Agenda Packet

Application
Staff report
Maps
Neighborhood meeting materials
Planning Board recommendation
Public noticing
Adjacent property letter



TOWN OF CLAYTON

Planning Department
111 E. Second Street, Clayton, NC 27520
P.O. Box 879, Clayton, NC 27528
Phone: 919-553-5002
Fax: 919-553-1720

SUBDIVISION: MAJOR SUBDIVISION (Preliminary Subdivision Plat)

Pursuant to Article 7, §155.706 of the Unified Development Code (UDC), an owner of land within the jurisdiction of the Town (or a duly authorized agent) may petition the Town of Clayton to approve a subdivision of land. Please complete all fields in this application and submit to the Planning Department with all required materials.

Application Fees: **Major Preliminary Subdivision Plat Fee: \$400.00 + \$5.00 per lot**
Advertisement Fee: \$100.00
Modifications to Approved Plans Fee:
Major Modification: \$400.00 + \$5.00 per lot modified
Minor Modification: \$200.00 + \$5.00 per lot modified

See §155.706(F) of the UDC for a definition of Major vs. Minor Subdivisions.
See §155.706(I) for Preliminary Plat approval (major subdivision) process/approval information.
See §155.203(F), (G), and (H) for information on Conventional vs. Open Space Subdivisions.
See §155.706(N) for information on minor and major modifications.
See UDC Article 6 for Subdivision Standards.

SITE INFORMATION

☐ New Major Subdivision
Conventional: _____ Open Space: _____
☐ New Subdivision Master Plan
☒ Modification to Approved Preliminary Plat
Major: x _____ Minor: _____

Name of Project: Parkview Acreage of Property: +/- 2.06
Tag #: See attached GIS records NC PIN: See attached GIS records
Location: Additional property located on Liberty Lane
Number of Lots (existing): 328 (Proposed) 17 Min Lot Size: 2,750
Zoning District: PD-R Electric Provider: Town of Clayton
Wastewater: ☐ Septic ☒ Sewer (check one) Water: ☐ Well ☒ Public/Private Water (check one)
Recreation/Open Space Requirement: ☐ Fee in lieu ☐ Land Dedication – Acreage: _____

FOR OFFICE USE ONLY

Date Received: _____ Amount Paid: _____ File Number: _____

01/06/2016

Page 1 of 17

PROPERTY OWNER INFORMATIONName: See attached

Mailing Address: _____

Phone Number: _____

Fax: _____

Email Address: _____

APPLICANT INFORMATIONApplicant: Adams & Hodge Engineering, PCMailing Address: 314 E. Main StreetPhone Number: 919-812-2654

Fax: _____

Contact Person: Amy StancilEmail Address: amy@adamsandhodge.com**REQUIRED INFORMATION (to be submitted with the application)***The following items must accompany the application:*

To be completed by the applicant:			To be completed by staff:		
<i>Submit 9 copies of all materials unless otherwise noted or directed by staff</i>	Yes	N/A	Yes	No	N/A
1. A pre-application meeting was held with Town Staff. Date: _____	☒				
2. Completed Application	☒				
3. Review Fee and Advertisement Fee	☒				
4. Findings of Fact, signed <i>Not required for minor modifications. Form is included in this packet.</i>	☒	☐			
5. Owner's Consent Form <i>Required if applicant is not the property owner. Included in this packet</i>	☒	☐			
6. Preliminary Plat Subdivision Requirements Checklist form, completed and signed <i>Checklist is included in this packet</i>	☒				
7. Plat sheet(s) meeting requirements of the Requirements Checklist	☐	☒			
8. If subdivision waivers are requested, applicant must attach a separate typed document requesting the waivers. The document must specifically list the waivers requested, including Code references, and must address the 4 considerations outlined in §155.706(l)(7).	☐	☒			
9. Adjacent Property Owners List	☒	☐			
10. Road Name Application <i>Included in this packet</i>	☐	☒			
11. Wastewater allocation request OR verification of wastewater allocation <i>Letter format, to the attention of the Town Manager.</i>	☐	☒			

01/06/2016

Page 2 of 17

FINDINGS OF FACT

Section 155.706(1)(10) of the Unified Development Code requires that certain findings must be made by the Town Council before a Major Subdivision may be approved. Outline below (you may attach additional sheets) how the application addresses each of the following findings:

- (1) That the subdivision meets all required specifications of the town Subdivision Regulations and conforms to the town Unified Development Code.
This subdivision meets all applicable regulations and conforms to the UDO.

- (2) That the subdivision will not be detrimental to the use or orderly development of other properties in the surrounding area and will not violate the character of existing standards for development of properties in the surrounding area.
The subdivision design is such that it will be beneficial to orderly development on adjacent tracts. This development will add to the Town's Greenway Track system and improve walk-ability within the City Limits.

- (3) That the subdivision design will provide for the distribution of traffic in a manner that will avoid or mitigate congestion within the immediate area, will provide for the unified and orderly use of or extension of public infrastructure, and will not materially endanger the environment, public health, safety, or the general welfare.
The subdivision is designed to provide proper traffic flow within the neighborhood and provides appropriate points of connection to the existing street system for safe ingress and egress.

- (4) That the subdivision will not adversely affect the general plans for the orderly growth and development of the town and is consistent with the planning policies adopted by the Town Council.
This subdivision is consistent with the orderly growth and development pattern of the town.

Project Name: Parkview Master Plan

DANIELA Adams Jr
Print Name

[Signature]
Signature of Applicant

2-1-2018
Date

01-08-2016


Page 4 of 17



*** DISCLAIMER ***
Johnston County assumes no legal responsibility for the information represented here.

Result 1

id: 05029055
Tag: 05029055 → 104-#
Tax Unique Id: 5384549
NCPin: 165912-76-9495
Mapsheet No: 165912
Owner Name 1: SAM'S BRANCH LLC
Owner Name 2:
Mail Address 1: 328 E MAIN ST
Mail Address 2:
Mail Address 3: CLAYTON, NC 27520-2464
Site Address 1: 115 LIBERTY LN
Site Address 2: CLAYTON, NC 27520-
Book: 05037
Page: 0909
Market Value: 20780
Assessed Acreage: 0.51
Calc. Acreage: 0.5
Sales Price: 50500
Sale Date: 2017-10-05

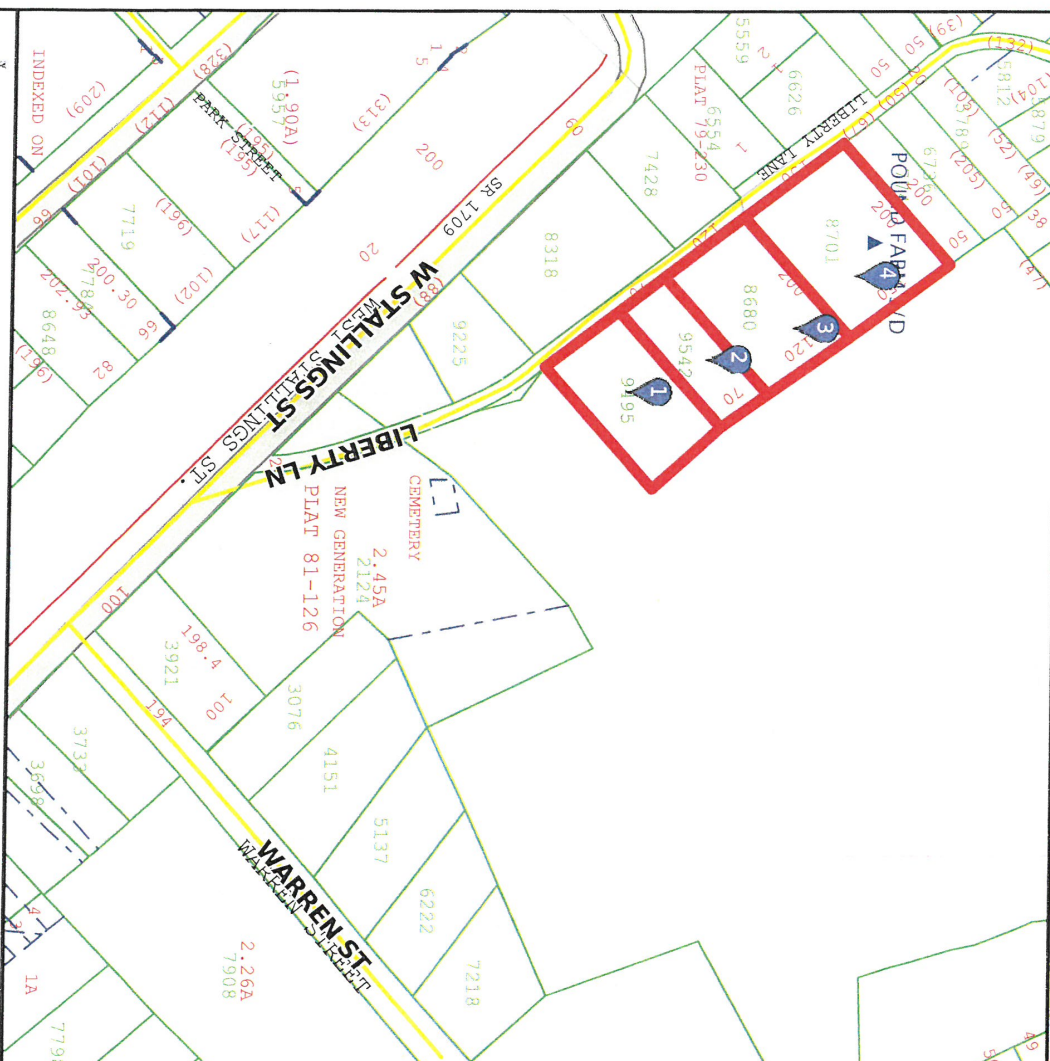

Scale: 1:2400 - 1 in. = 200 feet

(The scale is only accurate when printed landscape on a 8 1/2 x 11 size sheet with no page scaling.)

Johnston County GIS
January 12, 2018



*** DISCLAIMER ***

Johnston County assumes no legal responsibility for the information represented here.

Result 2

id: 05029054
Tag: 05029054
Tax Unique Id: 5165064
NCPin: 165912-76-9542
Mapsheet No: 165912
Owner Name 1: SPENCE, LILLY T MOORE
Owner Name 2:
Mail Address 1: 119 LIBERTY LN
Mail Address 2:
Mail Address 3: CLAYTON, NC 27520-1612
Site Address 1: 117 LIBERTY LN
Site Address 2: CLAYTON, NC 27520-
Book: 00878
Page: 0154
Market Value: 10500
Assessed Acreage: 0.31
Calc. Acreage: 0.3
Sales Price: 0
Sale Date: 1980-01-01

Result 3

id: 05029053
Tag: 05029053
Tax Unique Id: 5180014
NCPin: 165912-76-8680
Mapsheet No: 165912
Owner Name 1: SPENCE, LILLY T MOORE
Owner Name 2:
Mail Address 1: 119 LIBERTY LN
Mail Address 2:
Mail Address 3: CLAYTON, NC 27520-1612
Site Address 1: 119 LIBERTY LN
Site Address 2: CLAYTON, NC 27520-
Book:
Page:
Market Value: 18670
Assessed Acreage: 0.56
Calc. Acreage: 0.53
Sales Price: 0
Sale Date:

Result 4

id: 05029052
Tag: 05029052
Tax Unique Id: 5165053
NCPin: 165912-76-8701
Mapsheet No: 165912
Owner Name 1: BEASLEY, JERRY WAYNE
Owner Name 2: BEASLEY, EUNICE
Mail Address 1: 139 LIBERTY LN
Mail Address 2:
Mail Address 3: CLAYTON, NC 27520-1612
Site Address 1: 125 LIBERTY LN
Site Address 2: CLAYTON, NC 27520-
Book:
Page:
Market Value: 20760
Assessed Acreage: 0.69
Calc. Acreage: 0.67
Sales Price: 0
Sale Date:



Town of Clayton
Planning Department
111 E. Second Street, Clayton, NC 27520
P.O. Box 879, Clayton, NC 27528
Phone: 919-553-5002
Fax: 919-553-1720

*Planning Board
February 26, 2018*

STAFF REPORT

Application Number: 2017-150-SD

Project Name: Parkview Preliminary Plat Modification (acting as a Master Plan)

NC PIN / Tag #: 165912-76-9495 / 05029055, 165912-76-9542 / 05029054, 165912-768680 / 05029053, 165912-76-8701 / 05029052

Town Limits/ETJ: Town Limits

Applicant: Adams & Hodge Engineering


Owner: Sam's Branch LLC

Location: Located off Liberty Lane

Public Noticing:

- Neighborhood meeting held February 22, 2018
- Sign posted prior to February 17, 2018
- Letters mailed prior to March 23, 2018
- Newspaper published March 23, 2018 and March 30, 2018

REQUEST: The applicant is requesting to modify the previously approved Parkview preliminary plat (acting as a master plan), to add 17 additional single-family residential lots. Running concurrently with this request, the applicant has submitted a rezoning application to rezone the new portion of the development to PD-R.

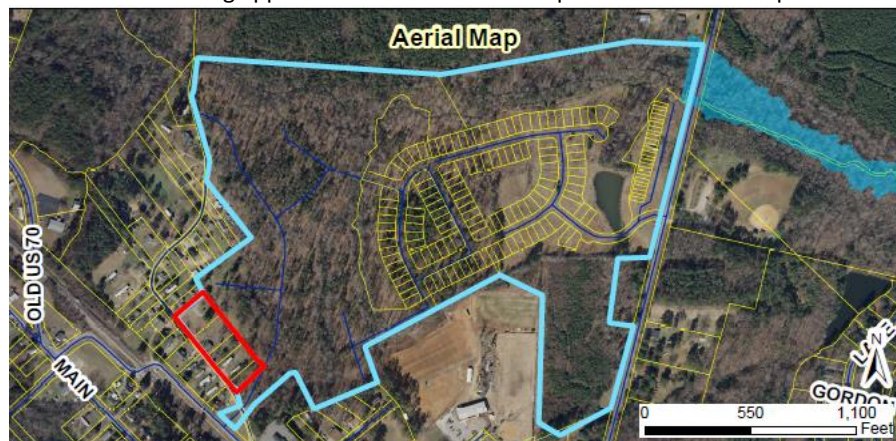


SITE DATA:

Acreage: 2.06 additional acres (85.16 acres total)
Existing Use: Single-family residential

ADJACENT ZONING AND LAND USES:

Direction	Zoning	Existing Use
North	Residential-10 (R-10) and Planned Development-Residential (PD-R)	Single-family residential
South	Residential-10 (R-10)	Single-family residential
East	Planned Development-Residential	Single-family residential
West	Residential-10 (R-10)	Single-family residential

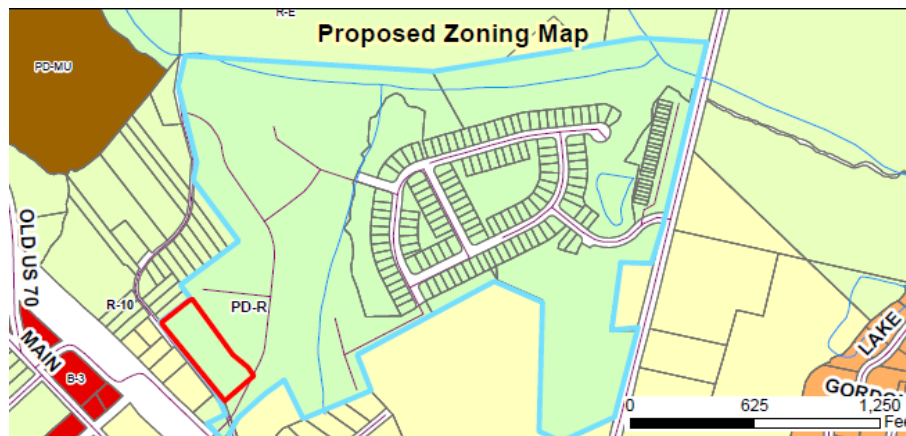**DEVELOPMENT DATA:**

Proposed Uses: Single-family residential (17 additional lots)
Density/Intensity: 4.07 units/acre
Max. Impervious Surface: 45%
Proposed Parking: No additional parking is proposed
Access/Streets: New lots will be accessed via previously approved road to the North and South; a new roadway connection is proposed connecting to Liberty Lane.

STAFF ANALYSIS:**Overview**

The applicant is requesting to modify the existing Parkview Preliminary Plat (acting as a Master Plan), to add additional property. The applicant is proposing 2.07 additional acres along Liberty Lane be added to the


Page 2 of 5

development, to create 17 additional single-family detached residential lots. These additional lots will be subject to the approved dimensional standards within the original Parkview Master Plan (PSD 2014-112). The original master plan was approved for 83.10 acres, with 330 residential units. No other changes to the master plan are proposed as a part of this application. A rezoning application (2017-149-PDD) is running concurrently with this request to rezone the additional land from Residential-10 (R-10) and Planned Development-Residential (PD-R) to Planned Development-Residential (PD-R) in order to be consistent with the remainder of the development.

Consistency with Adopted Plans

- **Comprehensive Plan 2040**

The request is consistent with the Comprehensive Plan 2040, which designates the subject properties as “medium density residential”. This designation allows for densities up to 7 dwelling units/acre under Planned Development-Residential districts.

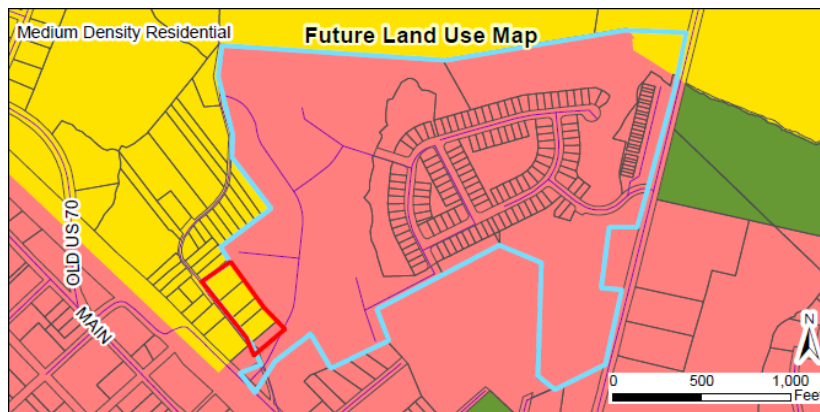

- **Unified Development Code**

The proposed development is consistent with and meets the applicable requirements of the Unified Development Code (UDC).

Compatibility with Surrounding Land Uses

The proposed use is single-family residential lots. This use is compatible with the surrounding land uses, which are all single-family residential.

Landscaping and Buffering

The applicant is proposing to provide a Class “C” landscape buffer along all property lines, as required within the Unified Development Code. A detailed landscaping plan will be submitted when this phase of the development is submitted for staff review as a minor subdivision application.

Access/Streets

As a part of the new acreage being added to the previously approved master plan, the applicant is proposing a future connection to Liberty Lane. As shown in the previously approved master plan, the new lots may also be accessed via a previously approved road to the North, or a connection to Stallings Street to the South.

Multi-Modal Access

Sidewalks are proposed along both sides of the road, and will connect to previously approved sidewalk in the remainder of Parkview.

Traffic Impact Analysis

A Traffic Impact Analysis was prepared by Kimley Horn as a part of the original Master Plan (PSD 2014-112) in 2014. This TIA required that a northbound left-turn lane be provided on City Road. This application has been reviewed by NCDOT during the technical review committee, and it was determined that the addition of 17 single-family lots did not warrant the need for an updated Traffic Impact Analysis or additional roadway improvements.

CONSIDERATIONS:

- This plan is subject to final approval by Town Council.
- This approval is subject to approval of 2017- 149-PDD.

FINDINGS:

The applicant has addressed the Major Subdivision Approval Criteria outlined in UDC Section 155.706. The applicant's Findings of Fact are incorporated into the record as an attachment to the Staff Report.

CONDITIONS:





If approved, staff recommends the following conditions be applied to the approval of the preliminary subdivision/master plan:

1. Following Board approvals, three copies of the final Preliminary Subdivision Plan meeting the requirements of the Conditions of Approval shall be submitted to the Planning Department for final approval. The conditions of approval shall be recorded on the plans before final approval is granted.
2. This approval is subject to all conditions of approval noted within the original master plan approval PSD 2014-112 and PDD 2014-111.
3. A voluntary annexation petition shall be submitted for the additional acreage included within this application, prior to plat recordation.
4. The required Class "C" landscape buffer within Phase 17 shall be installed prior to issuance of the first certificate of occupancy.

ATTACHMENTS:

- 1.) Staff Report Maps
- 2.) Application
- 3.) Neighborhood Meeting Materials

4.) Site Plan

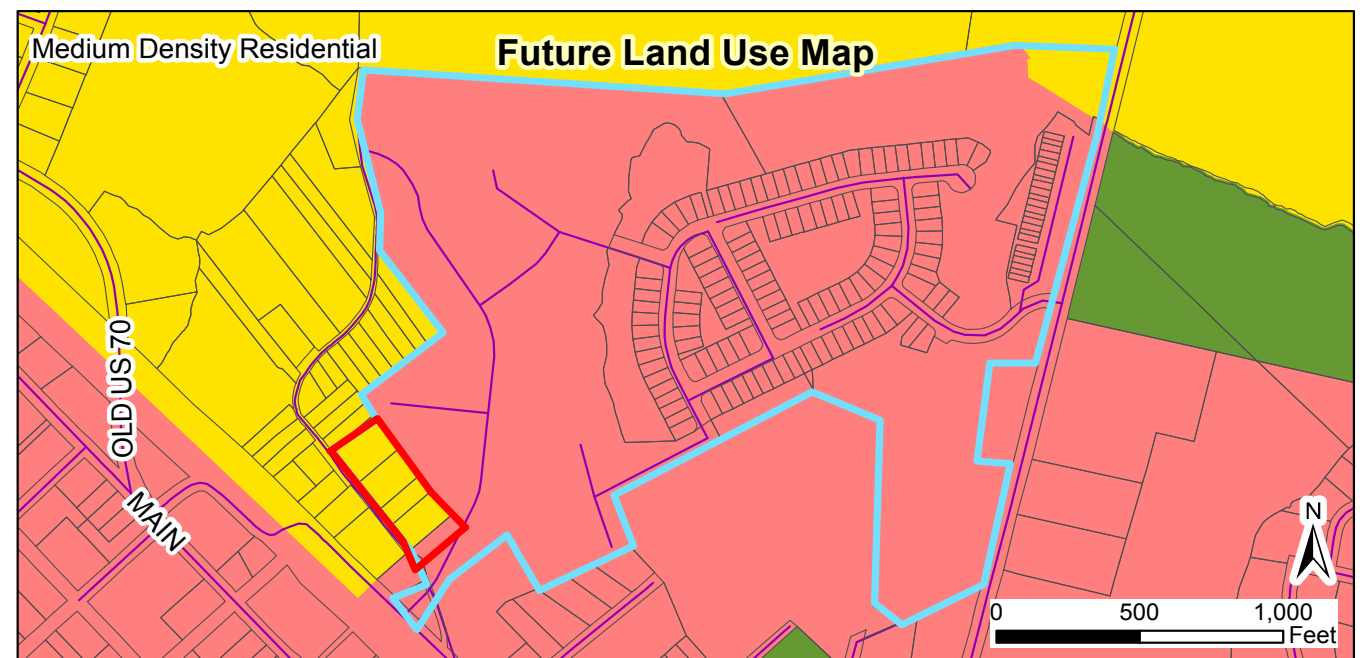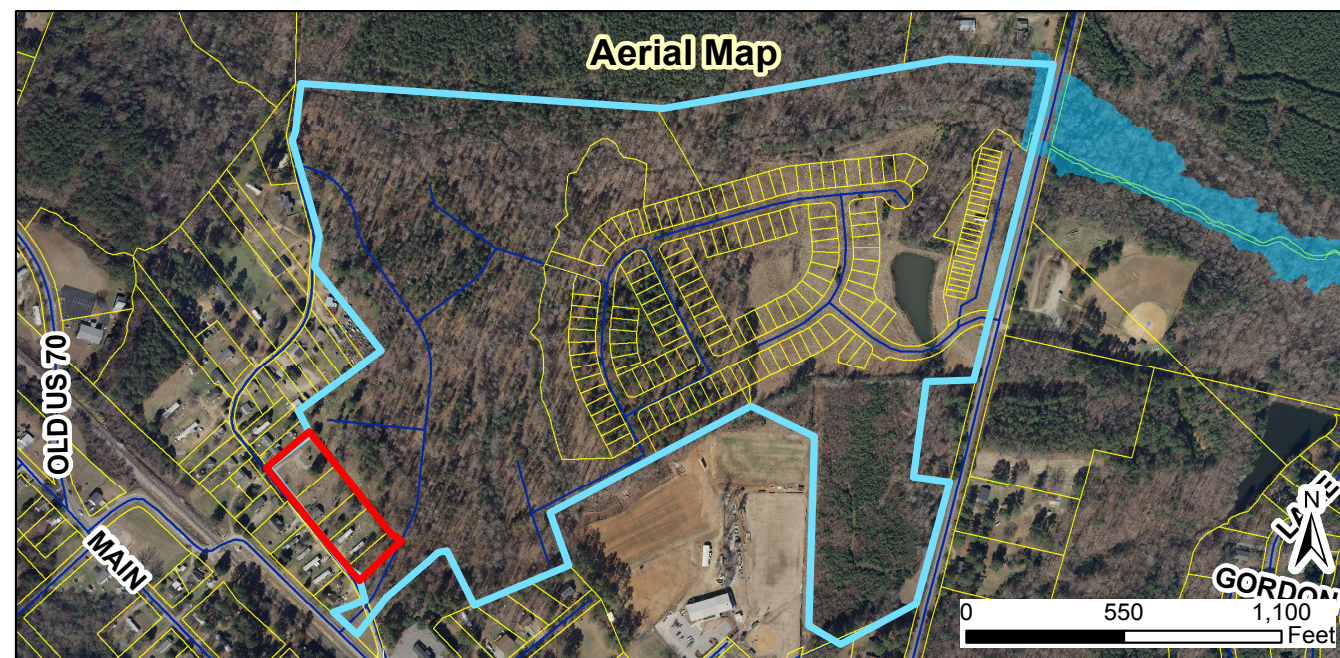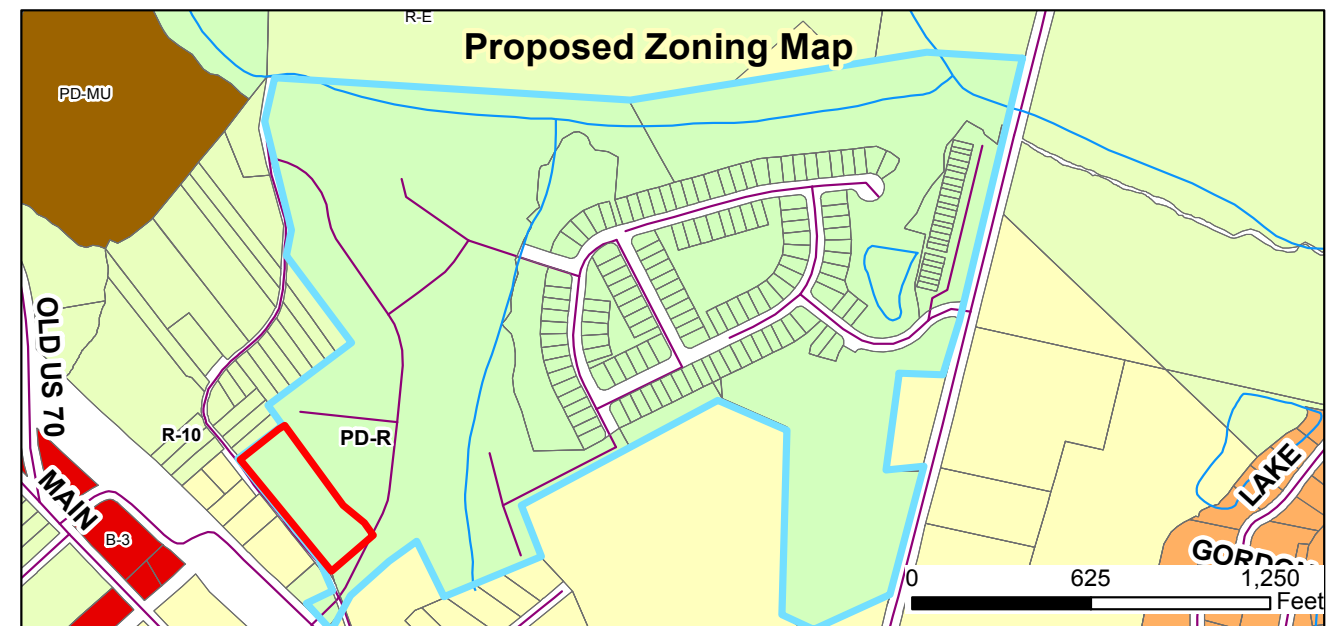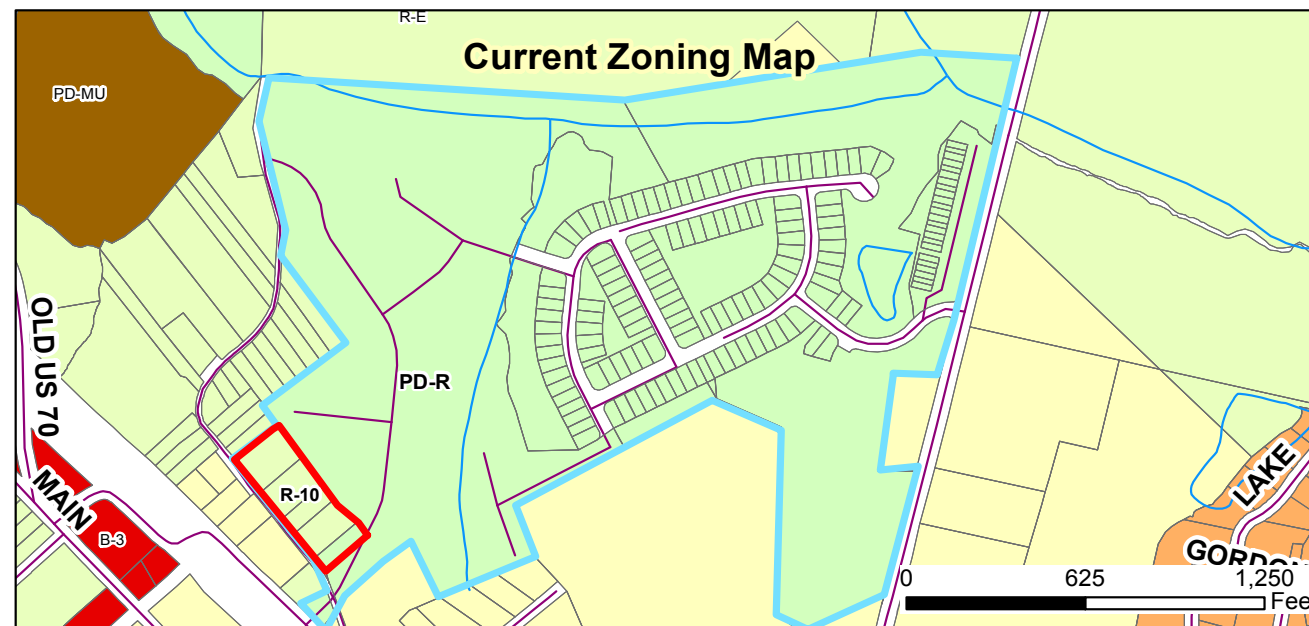

2017-150-SD Parkview Master Plan Revision
Request: To expand the existing Parkview Subdivision to add 17 additional single-family lots

Applicant: Adams & Hodge Engineering
 Property Owners: Sam's Branch LLC
 Parcel IDs: 165912-76-9495, 165912-76-9542,
 165912-76-8680, 165912-76-8701




02/16/2018
 Produced by: TOC Planning
 Disclaimer: Town of Clayton assumes no legal responsibility for the quality of the data represented here.

Legend

- 100-yr Flood Zone
- Thoroughfare Overlay
- Scenic Highway Overlay
- Watershed Protection Overlay
- Site

Document Path: O:\PLANNING\SUBDIVISIONS\MAJOR SUBDIVISIONS\2017\2017-150-SD Parkview Master Plan revision\maps\2017-150-SD Maps.mxd

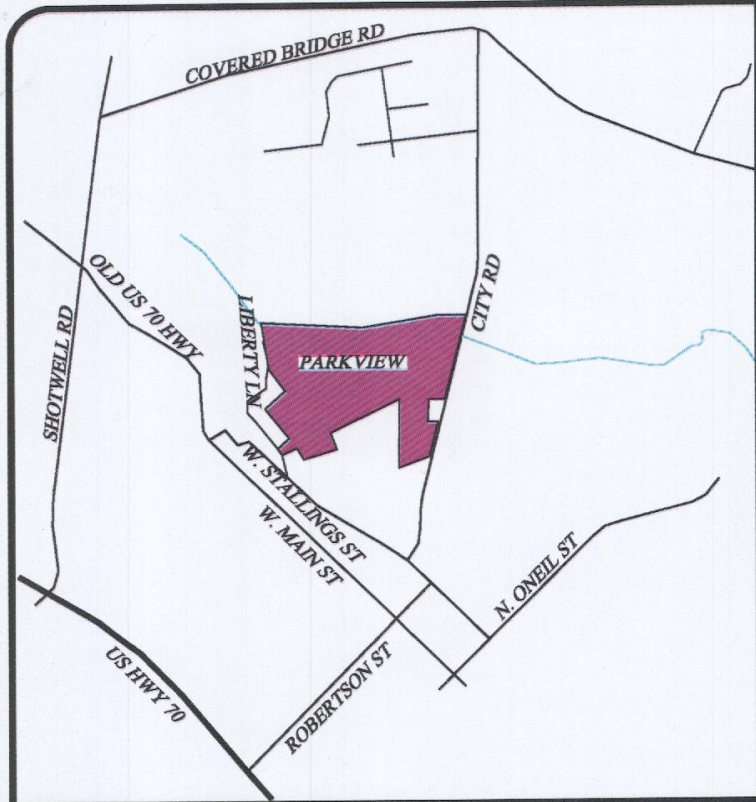

VICINITY MAP
(NO SCALE)




MASTER PLAN FOR *PARKVIEW* IN *TOWN OF CLAYTON, NC*

SHEET INDEX


SHEET TITLE	SHEET No.
MASTER PLAN.....	1
REGULATING SHEET 1.....	2
REGULATING SHEET 2.....	3
SITE PHASES.....	4
PRELIMINARY ENGINEERING DESIGN.....	5
EXISTING CONDITIONS.....	6

DEVELOPER/APPLICANT:


CITY ROAD, LLC
324 EAST MAIN STREET
Clayton, NC 27527
CONTACT/AGENT: DONNIE C. ADAMS, PE
919 763-7278

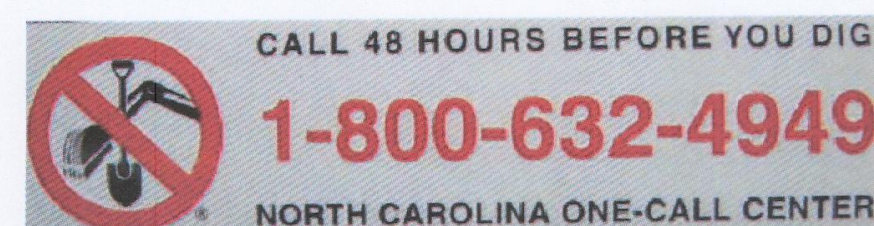

NOT RELEASED FOR
CONSTRUCTION

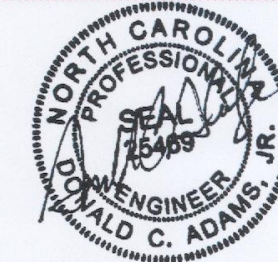

REVISED
8:11 am, Feb 21, 2018

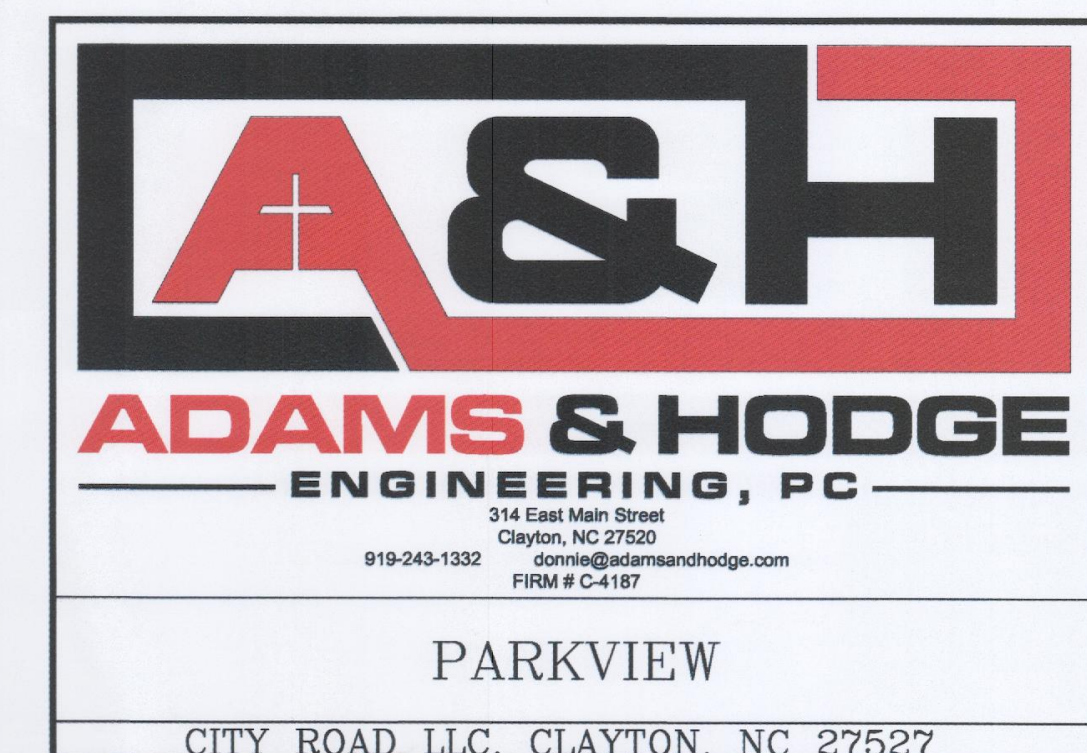

JANUARY 27, 2015

REVISED PER TOWN COMMENTS

AUGUST 08, 2017


UPDATE MASTER PLAN

JANUARY 11, 2018

PROPERTY ADDITION

FEBRUARY 20, 2018

LIBERTY ST ENLARGEMENT PER TOC

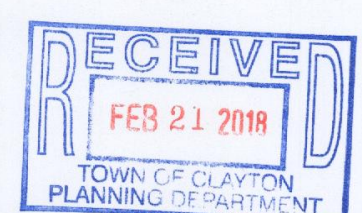

PDD 2014-111 PARKVIEW MASTER PLAN

OPEN SPACE INFORMATION

OVERALL OPEN SPACE

REQUIRED = 12.5% OF TRACT (85.16 ACS) = 10.65ACS
PROVIDED = 45.91 ACS (29.48 ACS OUTSIDE RCA)

IMPROVED/ACTIVE OPEN SPACE

REQUIRED = 25% OF REQ'D OPEN SPACE = 2.60 ACS
PROVIDED = 7.0 ACS

IMPROVED/ACTIVE BREAKDOWN

GAZEBO SPACE = 0.45 ACS
NEIGHBORHOOD GARDEN = 2.14 ACS
GREENWAT TRAIL = 2.95 ACS

LAND DEDICATED TO TOWN

GREENWAY TRAIL = 1.16 ACS
RCA = 3.29 ACS
OTHER = 5.88 ACS

RESOURCE CONSERVATION AREA (RCA)

PARKVIEW RCA = 11.07 ACRES
TOWN OF CLAYTON RCA = 3.29 ACRES

RESOURCE CONSERVATION AREAS

1. RESOURCE CONSERVATION AREAS AS DEFINED BY SECTION 155.590 OF THE UNITED DEVELOPMENT ORDINANCE (UDO) SHALL BE IDENTIFIED ON PLATS AS BEING PERMANENTLY SET ASIDE. THESE AREAS SHALL INCLUDE JURISDICTIONAL WETLANDS, 100 YEAR FLOOD PLAINS AND STREAM BUFFERS (AS DEFINED IN SECTION 155.502(A)(1) OF THE UDO).
2. RESOURCE CONSERVATION AREAS SHALL BE PROTECTED IN PERPETUITY BY A BINDING LEGAL INSTRUMENT THAT IS RECORDED WITH THE DEED. THE INSTRUMENT FOR PERMANENT PROTECTION SHALL INCLUDE CLEAR RESTRICTIONS ON THE USE OF THIS OF RESOURCE CONSERVATION AREA AS DESCRIBED IN SECTION 155.500(F) OF THE UDO.

TYPICAL GREENWAY PAVEMENT SECTION

ALONG SAMS BRANCH AND ALONG CITY ROAD
NOT TO SCALE
20' MINIMUM EASEMENT WIDTH (CROSS COUNTRY)
VARIES 2.5' MIN. 10'-0" VARIES 2.5' MIN.

2% CROSS SLOPE
6" COMPACTED ABC
1. SUBGRADE MUST PASS LOADED TANDEM TRUCK PROOF ROLL.
2. 5" TYPE SF-9.5B ASPHALT MIX ROLL.

NOTE:
1. TOWN OF CLAYTON GREENWAY TRAIL ALONG SAMS BRANCH AND CITY ROAD TO BE CONSTRUCTED TO TOWN OF CLAYTON TYPICAL BIKEWAY/GREENWAY PAVEMENT SECTION STANDARDS REFER TO DETAIL 401.03 FOR SPECIFICS.
2. HOA GREENWAY TRAIL SPECIFICATIONS MAY VARY FROM TOWN OF CLAYTON STANDARDS.


NEIGHBORHOOD GARDEN PLOT

NOTE NEIGHBORHOOD PARKS AND AMENITIES, INCLUDING GARDEN PLOTS, SHALL BE REVIEWED AS MINOR SITE PLANS.



ARBOR ENTRANCE

NEIGHBORHOOD GARDEN ENTRANCE ARBOR AND ADJACENT FENCING (WOOD OR VINYL).

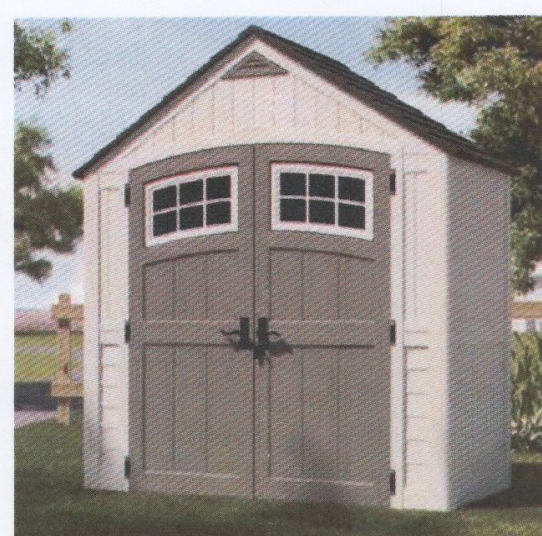

TYPICAL NEIGHBORHOOD GARDEN SHED

APPROXIMATELY 8'x10'
(PAINTED WOOD OR VINYL)

TYPICAL GARDEN PLOT BED LAYOUT

NOT TO SCALE
RAISED BED
2' ISLE
3'x6' (TYP.)
1.5' ISLE
1.5' ISLE
2' ISLE

- EACH GARDEN PLOT WILL BE APPROX. 8'x16'
- EACH GARDEN PLOT CAN HOLD UP TO THREE RAISED BEDS (3'x6')
- GARDEN AREA TO HAVE IRRIGATION
- LAYOUT MAY VARY DEPENDING ON TOPOGRAPHY AND DEMAND.
- SPECIFIC PLOT ASSIGNMENTS AND RULES TO BE GOVERNED BY HOA.

TYPICAL RAISED BED DETAIL

NOT TO SCALE
12'-15'
LUMBER

TYPICAL STREET LIGHT DETAIL



16" BLACK FIBERGLASS POLE WITH ACORN STYLE LIGHT COVER



GAZEBO

1. APPROXIMATELY 16'x16' PAINTED WOOD OR VINYL CONSTRUCTION.
2. CONCRETE FLOOR WITH WALKWAY.
3. PERIMETER LANDSCAPE MAY BE ADDED AS NEEDED.

NOTE NEIGHBORHOOD PARKS AND AMENITIES, INCLUDING GARDEN PLOTS, SHALL BE REVIEWED AS MINOR SITE PLANS.

TYPICAL MAIL CLUSTER BOX UNIT



NOTE FINAL LOCATION AND CONFIGURATION OF CLUSTER MAILBOX UNITS SHALL BE DETERMINED IN THE FINAL PLAT/SITE PLAN REVIEW AS APPLICABLE FOR EACH PHASE. CBU'S SHALL BE APPROVED BY THE USPS.

ENTRANCE SIGNS

NOT TO SCALE
5'x8' concrete block sign with stone veneer
5.0'
0.5'
2' x 9' x 6" thick concrete footing
2.0'
0.5'
1.5'
5.0'


TO BE LOCATED ON EACH SIDE OF MAIN ENTRANCE FROM CITY ROAD AND THE RIGHT SIDE FUTURE ENTRANCE FROM LIBERTY LANE.



NOTE SEE MASTER PLAN FOR APPROXIMATE LOCATIONS

TYPICAL STREET

PLAN VIEW
NOT TO SCALE
NOTE ALL STREETS ARE PUBLIC UNLESS NOTED OTHERWISE.

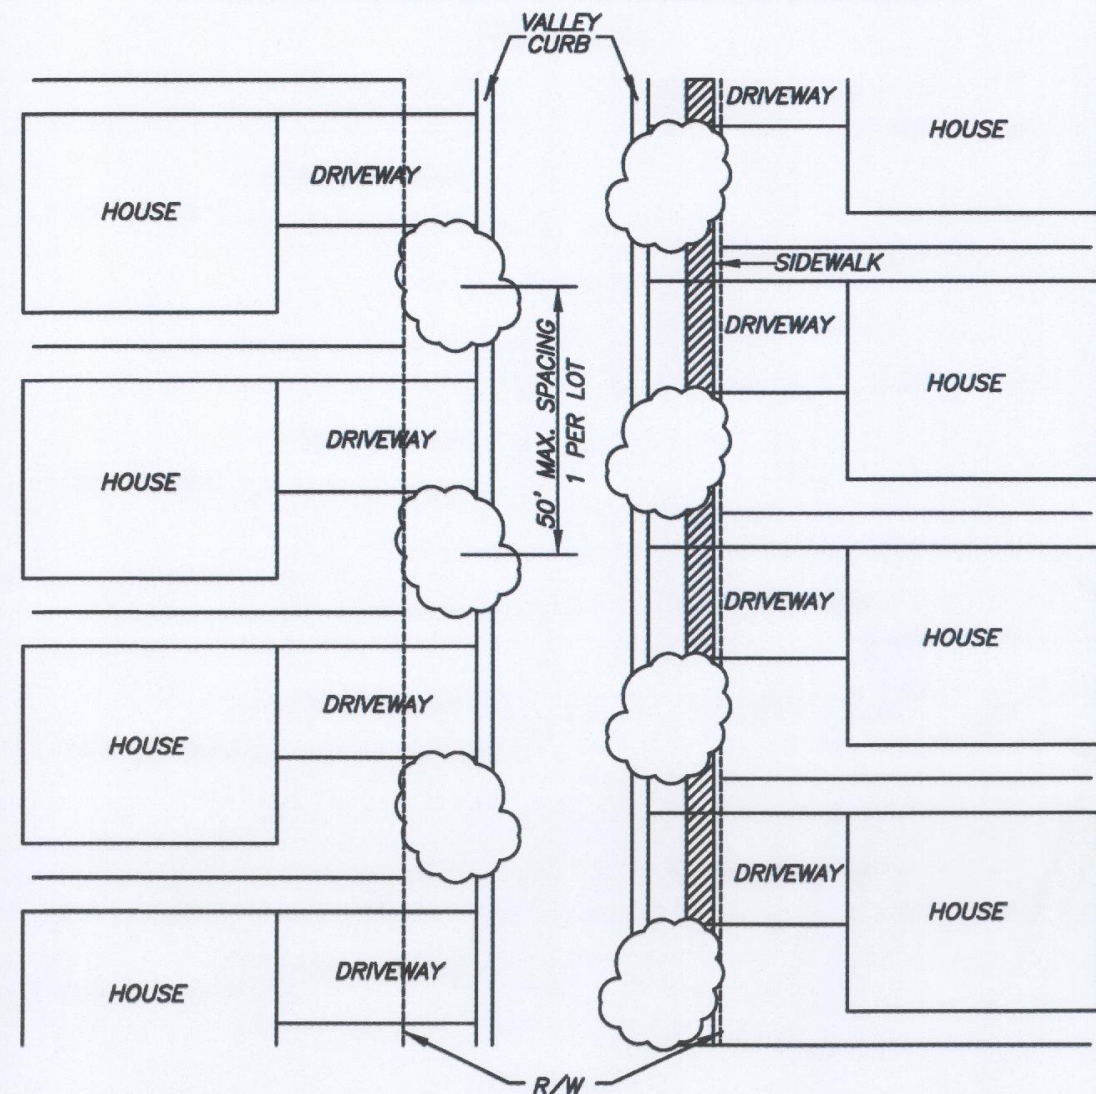


TYPICAL STREET

CROSS SECTION
NOT TO SCALE
5.5' GRASSY UTILITY
6' TREE STRIP
2.5' PAVEMENT
2.5' TREE STRIP
5' SIDEWALK
6' UTILITY EASEMENT
27'
50' R/W
8-9 C&G

NOTE STREET TREE SPECIES SHALL BE CANOPY TREES, MINIMUM 8 FEET IN HEIGHT AND 2.5 INCH CALIPER, AND APPROVED BY TOWN OF CLAYTON.

CLASS C BUFFER DETAIL

(PLANTS /100 LF)
ALTERNATE 1
10'

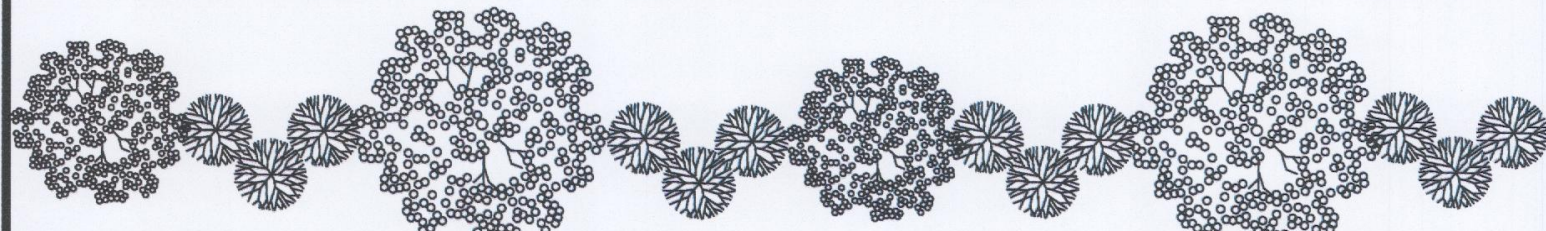


6' WALL, FENCE, HEDGE, BERM, OR COMBINATION
2 CANOPY TREES
2 UNDERSTORY TREE
12 SHRUBS

NOTE EXISTING TREES SHALL BE PRESERVED TO THE GREATEST EXTENT POSSIBLE (REQUIRED BY UDC.)

CLASS C BUFFER DETAIL

(PLANTS /100 LF)
ALTERNATE 3
20'

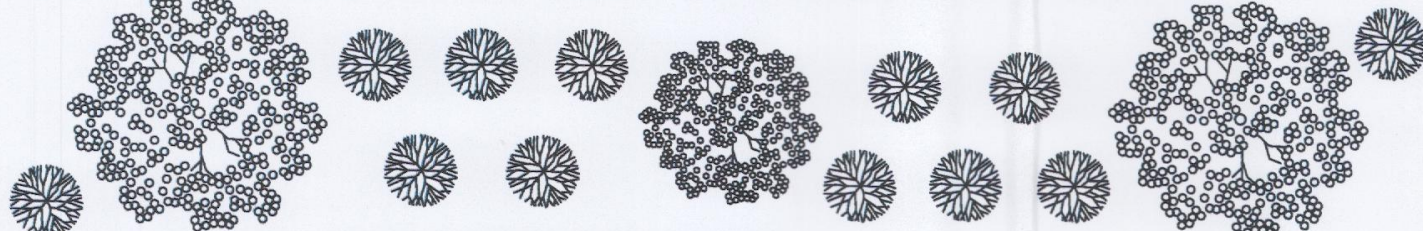

6' WALL, FENCE, HEDGE, BERM, OR COMBINATION
2 CANOPY TREES
1 UNDERSTORY TREE
12 SHRUBS

NOTE EXISTING TREES SHALL BE PRESERVED TO THE GREATEST EXTENT POSSIBLE (REQUIRED BY UDC.)

OFFSITE AMENITIES COVERED BY HOA DUES

RIVERWOOD ATHLETIC CLUB

OUTDOOR POOLS
INDOOR POOL
WORKOUT FACILITY
WALKING TRAILS

LIONSGATE ATHLETIC CLUB

OUTDOOR POOL
WORKOUT FACILITY

TRALEE ATHLETIC CLUB

OUTDOOR POOL
WORKOUT FACILITY

RIVERWOOD GOLF CLUB

27 HOLE GOLF COURSE & DRIVING RANGE

EAGLE RIDGE GOLF CLUB






18 HOLE GOLF COURSE & DRIVING RANGE

OLD LIBERTY GOLF CLUB

18 HOLE GOLF COURSE & DRIVING RANGE

HEDDINGHAM GOLF CLUB

18 HOLE GOLF COURSE & DRIVING RANGE

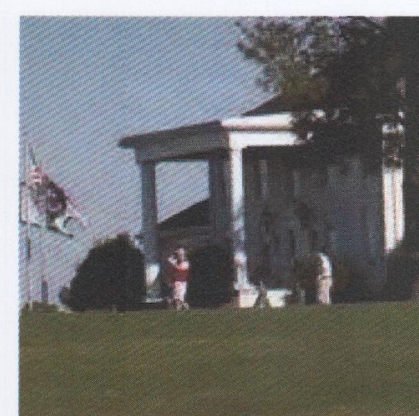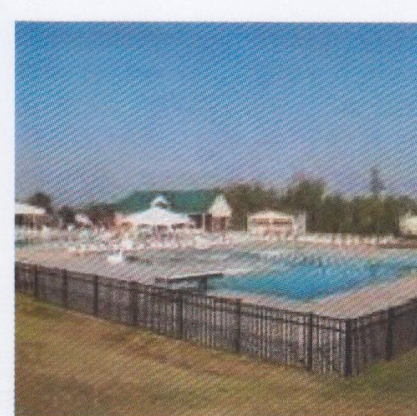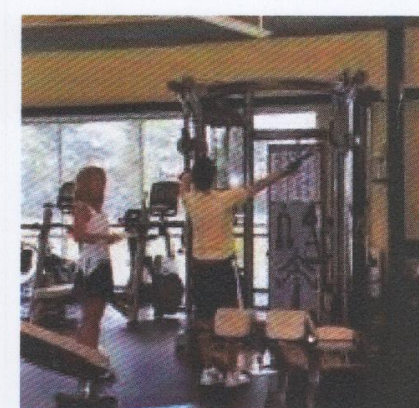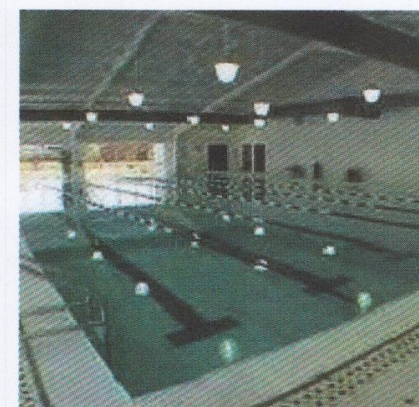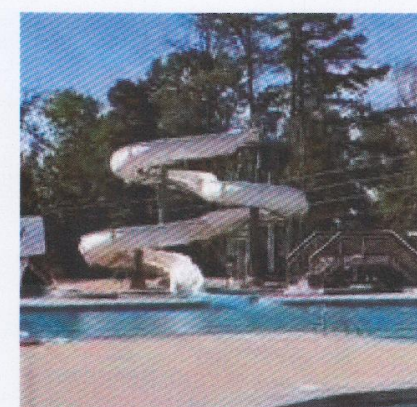

NOT RELEASED FOR CONSTRUCTION



REVISED
3:30 pm, Jan 11, 2018

ADAMS & HODGE
ENGINEERING, PC



PARKVIEW

REGULATING SHEET 1

DESIGN DCA
DRAWN DCA/ADS
CHECKED DCA
HORIZONTAL SCALE SEE GRADING SCALE
VERTICAL SCALE N/A
DATE 08/28/2014
JOB NO.
SHEET

2

HOUSING TYPES

- *NOTES*
1. SETBACKS AS SHOWN ON EACH TYPICAL DETAIL.
 2. MAXIMUM BUILDING HEIGHT = 35'
 3. MAXIMUM IMPERVIOUS ARE PER LOT = 75%
 4. MAXIMUM LOT COVERAGE = 50%
 5. MINIMUM LOT SIZE = 2750 SF
 6. HOUSING TYPES SHALL BE SELECTED FROM THE TYPICALS SHOWN HERE. ALL TYPES ARE NOT REQUIRED BUT A MIXTURE OF TYPES IS REQUIRED. AN EXAMPLE OF MIXTURE WOULD BE SINGLE FAMILY DETACHED AND TOWNHOMES.

SINGLE FAMILY DETACHED
NOT TO SCALE


NOTE PHASES TO BE SUBDIVIDED SHALL REQUIRE FINAL PLAT REVIEW AND APPROVAL BY THE TOWN OF CLAYTON.




TYPICAL ELEVATION

MINIMUM BUILDING SETBACKS
FRONT = 18'
SIDE = 5'
REAR = 10'
STREET SIDE = 12'
BUILDING SEPARATION = 10'

NOTE:
MINIMUM LOT WIDTH = 25'
MINIMUM LOT DEPTH = 80'

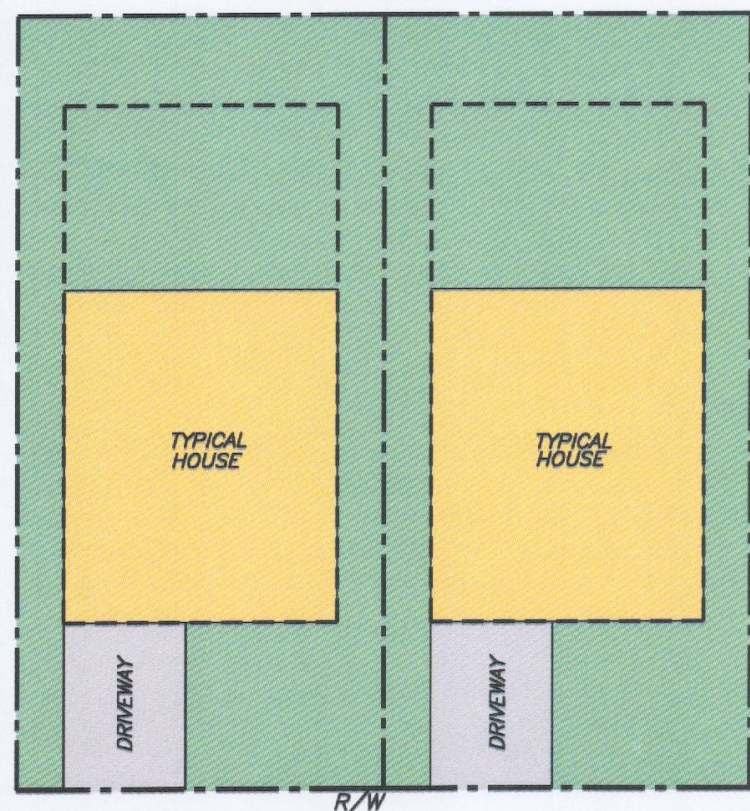


R/W

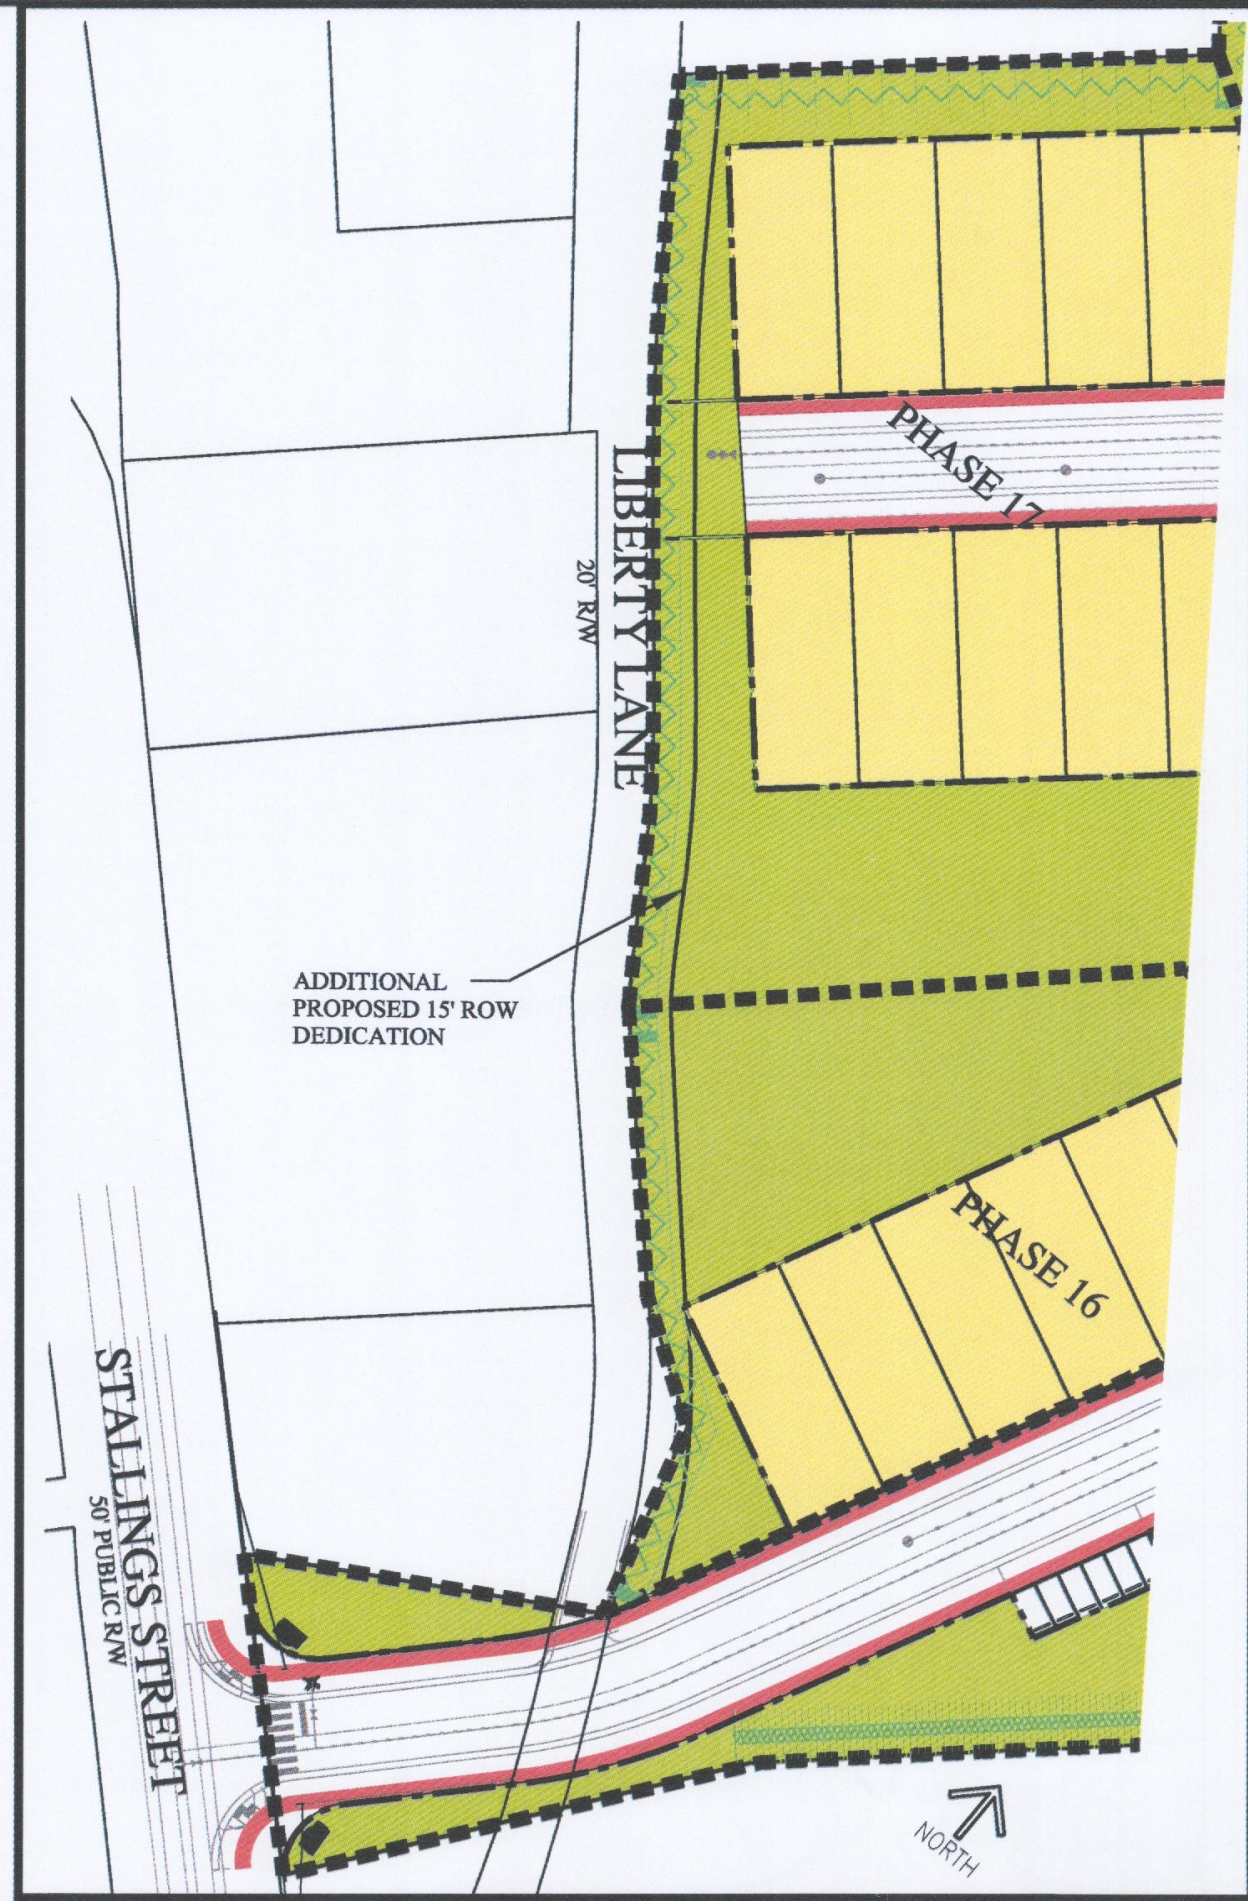

LIBERTY STREET ENLARGEMENT

SCALE:.....1"=80'

NOT RELEASED FOR
CONSTRUCTION

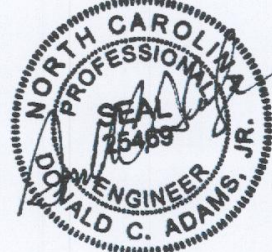

REVISED

8:09 am, Feb 21, 2018

SINGLE FAMILY ATTACHED
NOT TO SCALE


NOTE PHASES TO BE SUBDIVIDED SHALL REQUIRE FINAL PLAT REVIEW AND APPROVAL BY THE TOWN OF CLAYTON.



TYPICAL ELEVATION

MINIMUM BUILDING SETBACKS
FRONT = 18'
SIDE = 5'
REAR = 10'
STREET SIDE = 12'
INTERIOR SIDE = ZERO LOT LINE
BUILDING SEPARATION = 10'

NOTE:
MINIMUM LOT WIDTH = 25'
MINIMUM LOT DEPTH = 80'

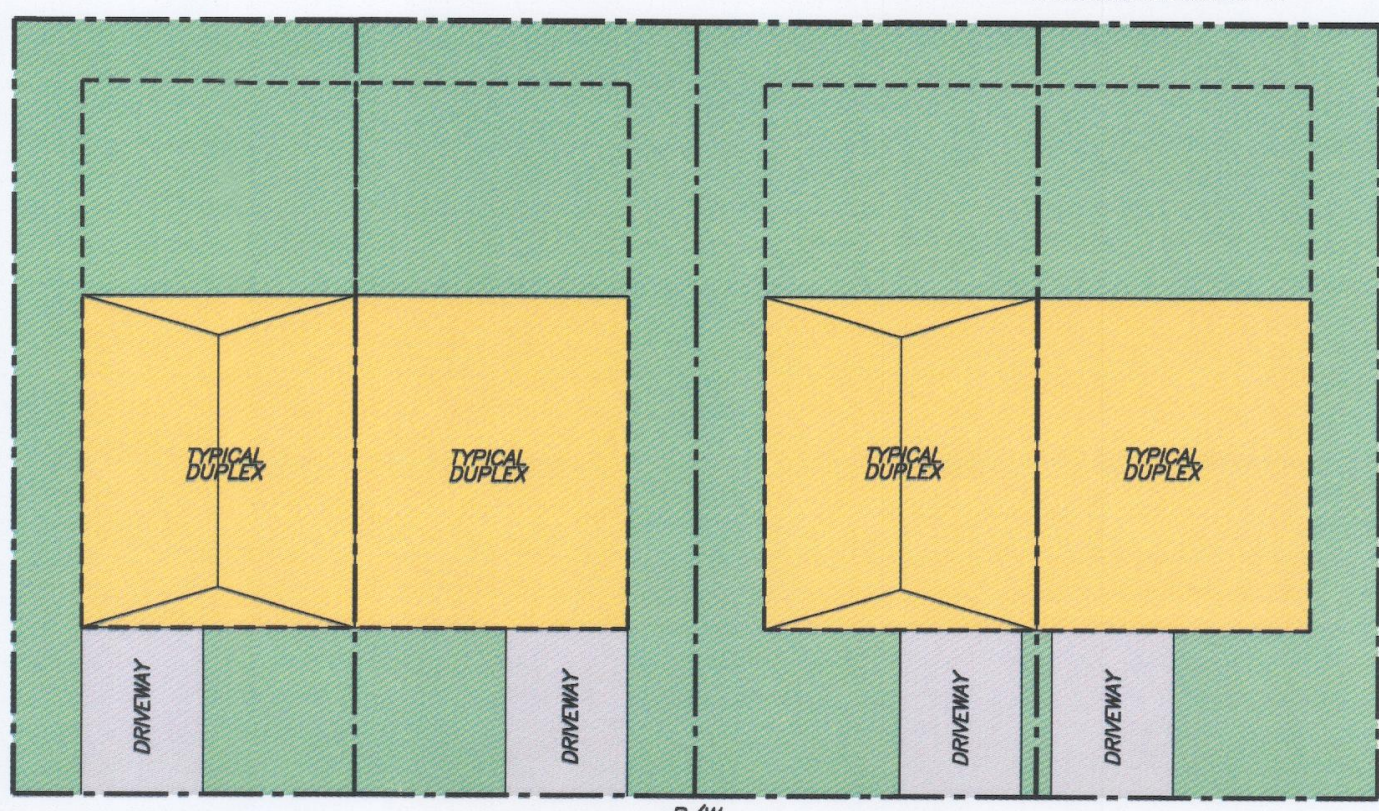


R/W

TOWNHOMES
NOT TO SCALE

- *NOTE*
1. TOWNHOME PHASES SHALL REQUIRE MAJOR SITE PLAN REVIEW AND APPROVAL AND SHALL BE SUBJECT TO ALL APPLICABLE DESIGN STANDARDS FOR TOWNHOME DEVELOPMENT SET FORTH IN THE UNIFIED DEVELOPMENT CODE.
 2. UNITS TO BE FEE SIMPLE OWNERSHIP.
 3. BUILDINGS TO HAVE A MINIMUM OF 10' SEPARATION.



TYPICAL ELEVATION

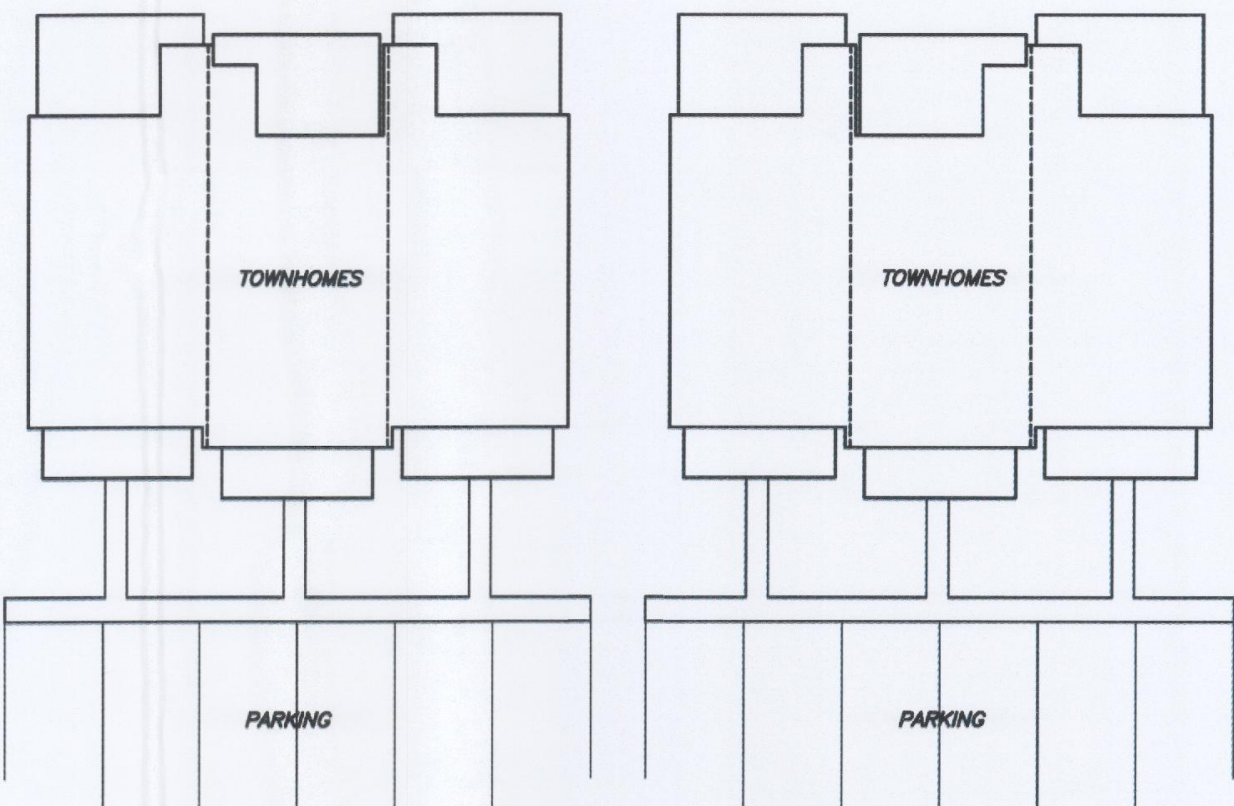

PARKING

PARKING

SINGLE FAMILY ATTACHED
NOT TO SCALE


NOTE PHASES TO BE SUBDIVIDED SHALL REQUIRE FINAL PLAT REVIEW AND APPROVAL BY THE TOWN OF CLAYTON.



TYPICAL ELEVATION

MINIMUM BUILDING SETBACKS
FRONT = 18'
SIDE = 5'
REAR = 10'
STREET SIDE = 12'
INTERIOR SIDE = ZERO LOT LINE
BUILDING SEPARATION = 10'

NOTE:
MINIMUM LOT WIDTH = 25'
MINIMUM LOT DEPTH = 80'

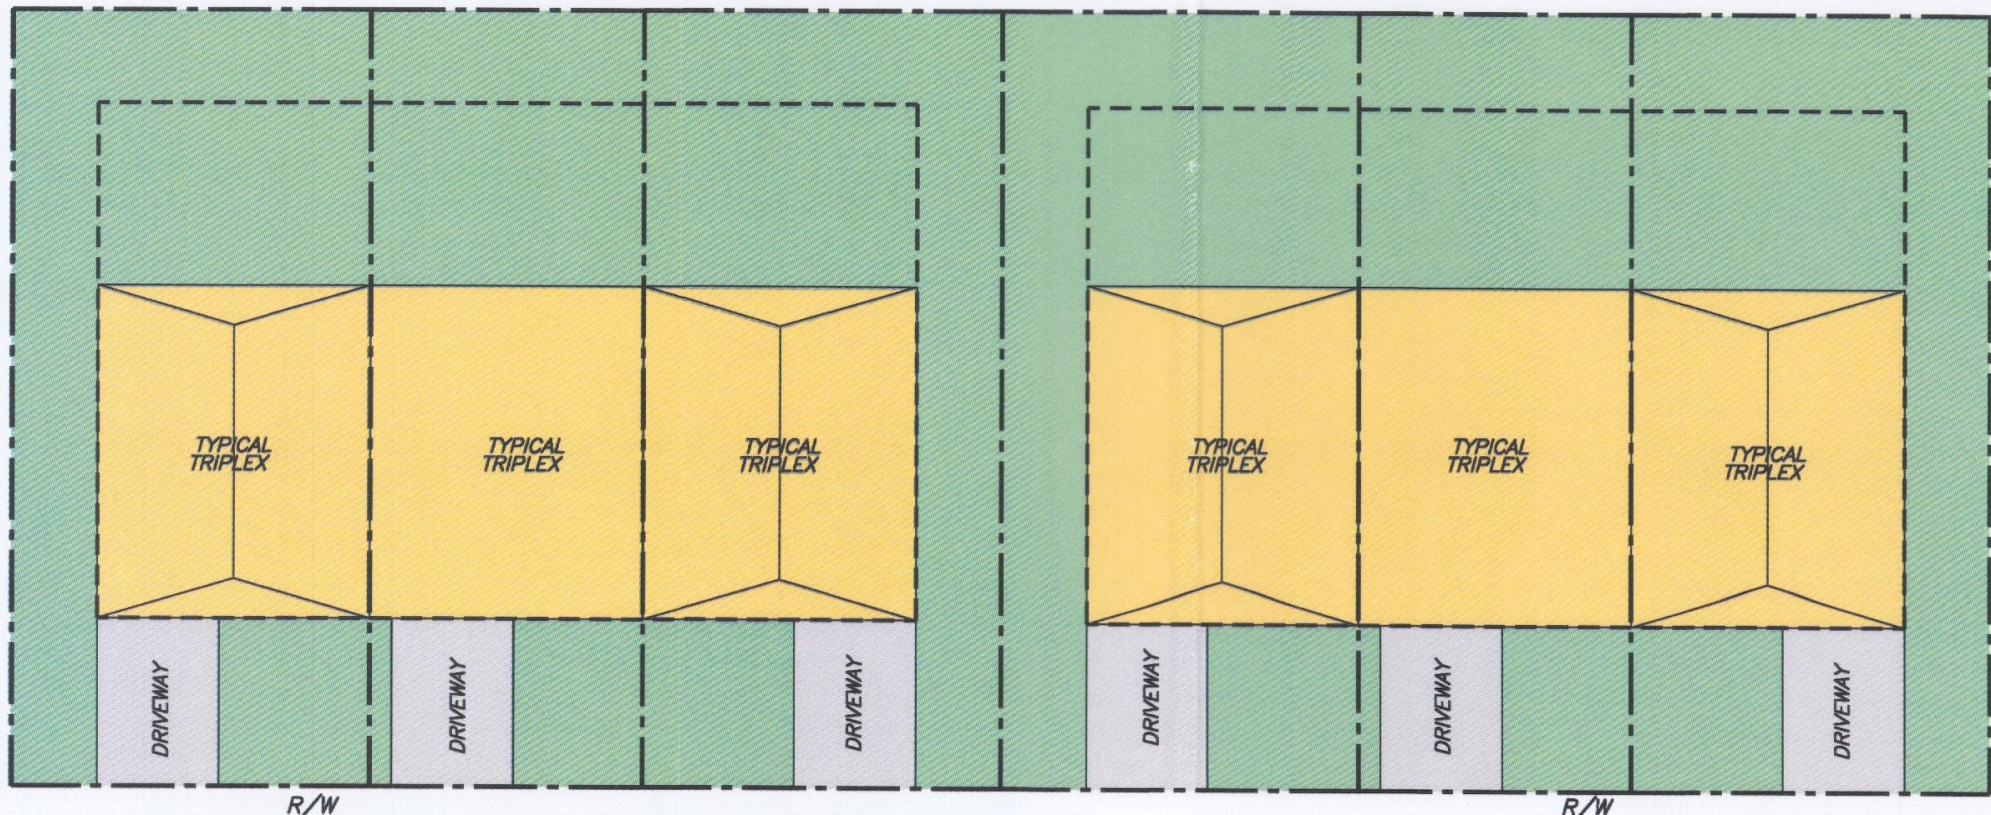

R/W

R/W

ADAMS & HODGE
ENGINEERING, PC




PARKVIEW

REGULATING PLAN 2


DESIGN DCA
DRAWN DCA/ADS
CHECKED DCA
HORIZONTAL SCALE
VERTICAL SCALE
DATE 08/29/2014
JOB NO.
SHEET

3


VICINITY MAP
(NO SCALE)

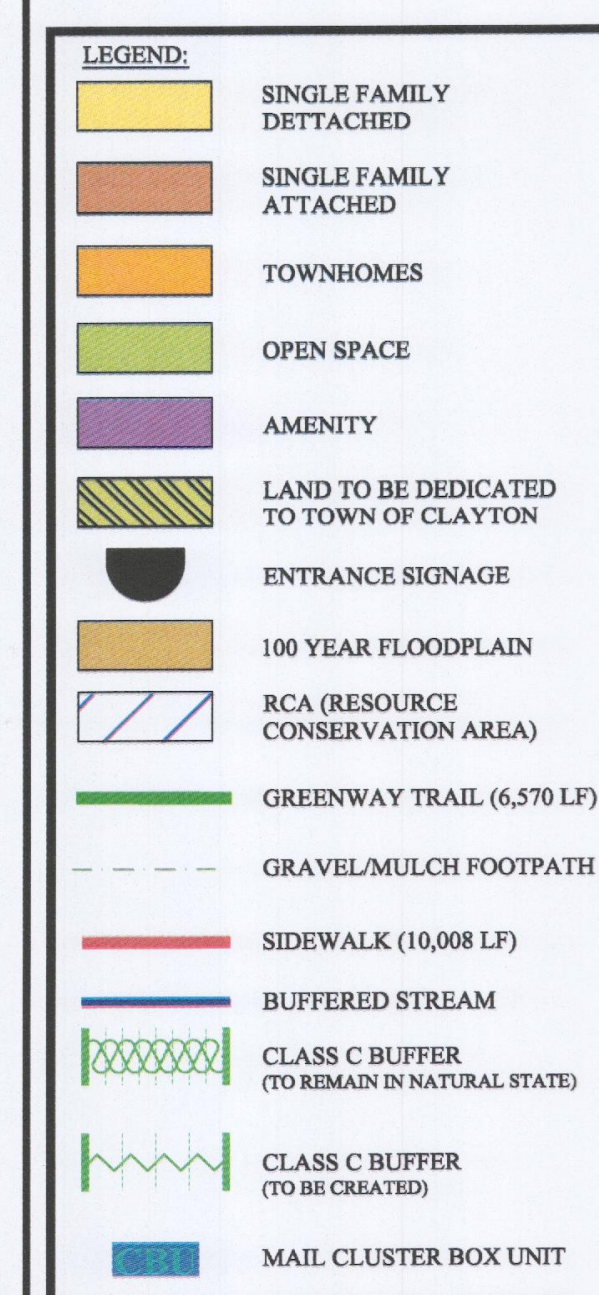

NOTE
THIS PHASING PLAN IS THE DEVELOPER'S ESTIMATE BASED ON
CURRENT MARKET CONDITIONS. AS THE DEVELOPEMENT
PROCEEDS, CHANGES TO THE PHASING PAN WILL BE
ADDRESSED/APPROVED BY TOWN OF CLAYTON PLANNING STAFF.

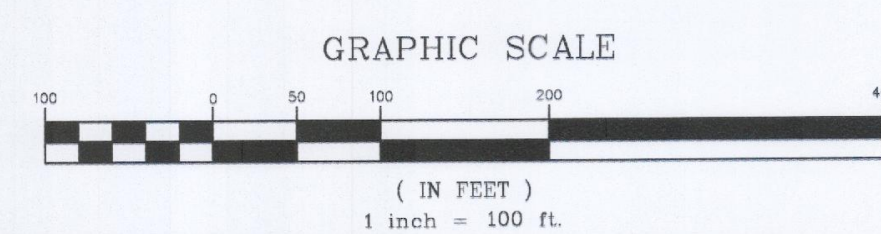

NOT RELEASED FOR
CONSTRUCTION

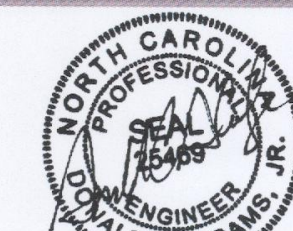

REVISED
4:08 pm, Jan 11, 2018




ADAMS & HODGE
ENGINEERING, PC

PARKVIEW

PHASING PLAN

DESIGN	DCA
DRAWN	DCA/ADS
CHECKED	DCA
HORIZONTAL SCALE	SEE GRAPHIC SCALE
VERTICAL SCALE	N/A
DATE	08/22/2014
JOB NO.	
SHEET	

4

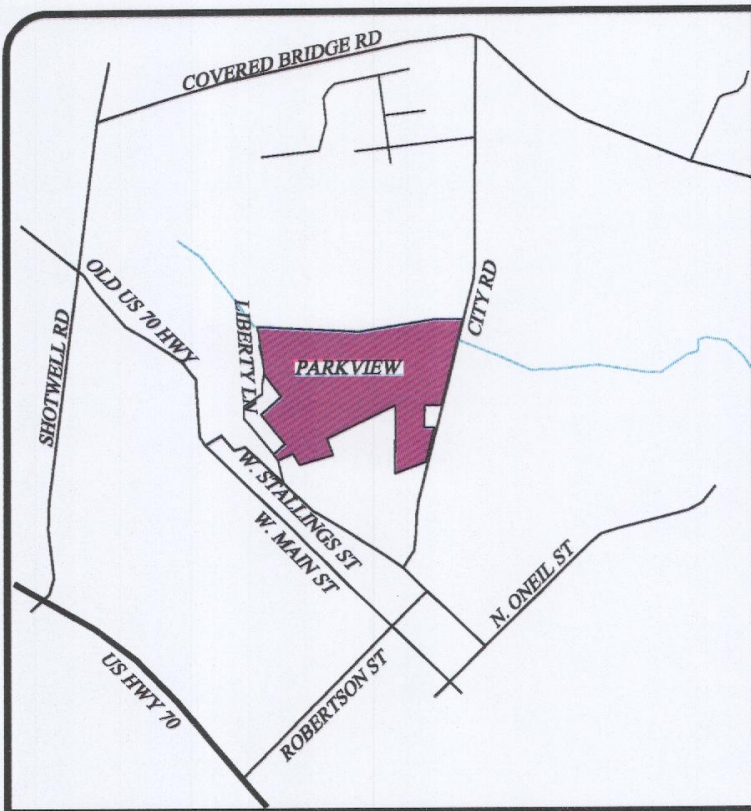



VICINITY MAP
(NO SCALE)

THE TOWN OF CLAYTON AND/OR
JOHNSTON COUNTY RESERVE THE RIGHT
TO MODIFY THE EROSION AND
SEDIMENTATION CONTROL PLAN IF THE
EXISTING PLAN OR ITS IMPLEMENTATION
PROVE TO BE INADEQUATE.


LEGEND	
EXISTING	PROPOSED



ADDITIONAL
PROPERTY
+/- 2.06 ACS

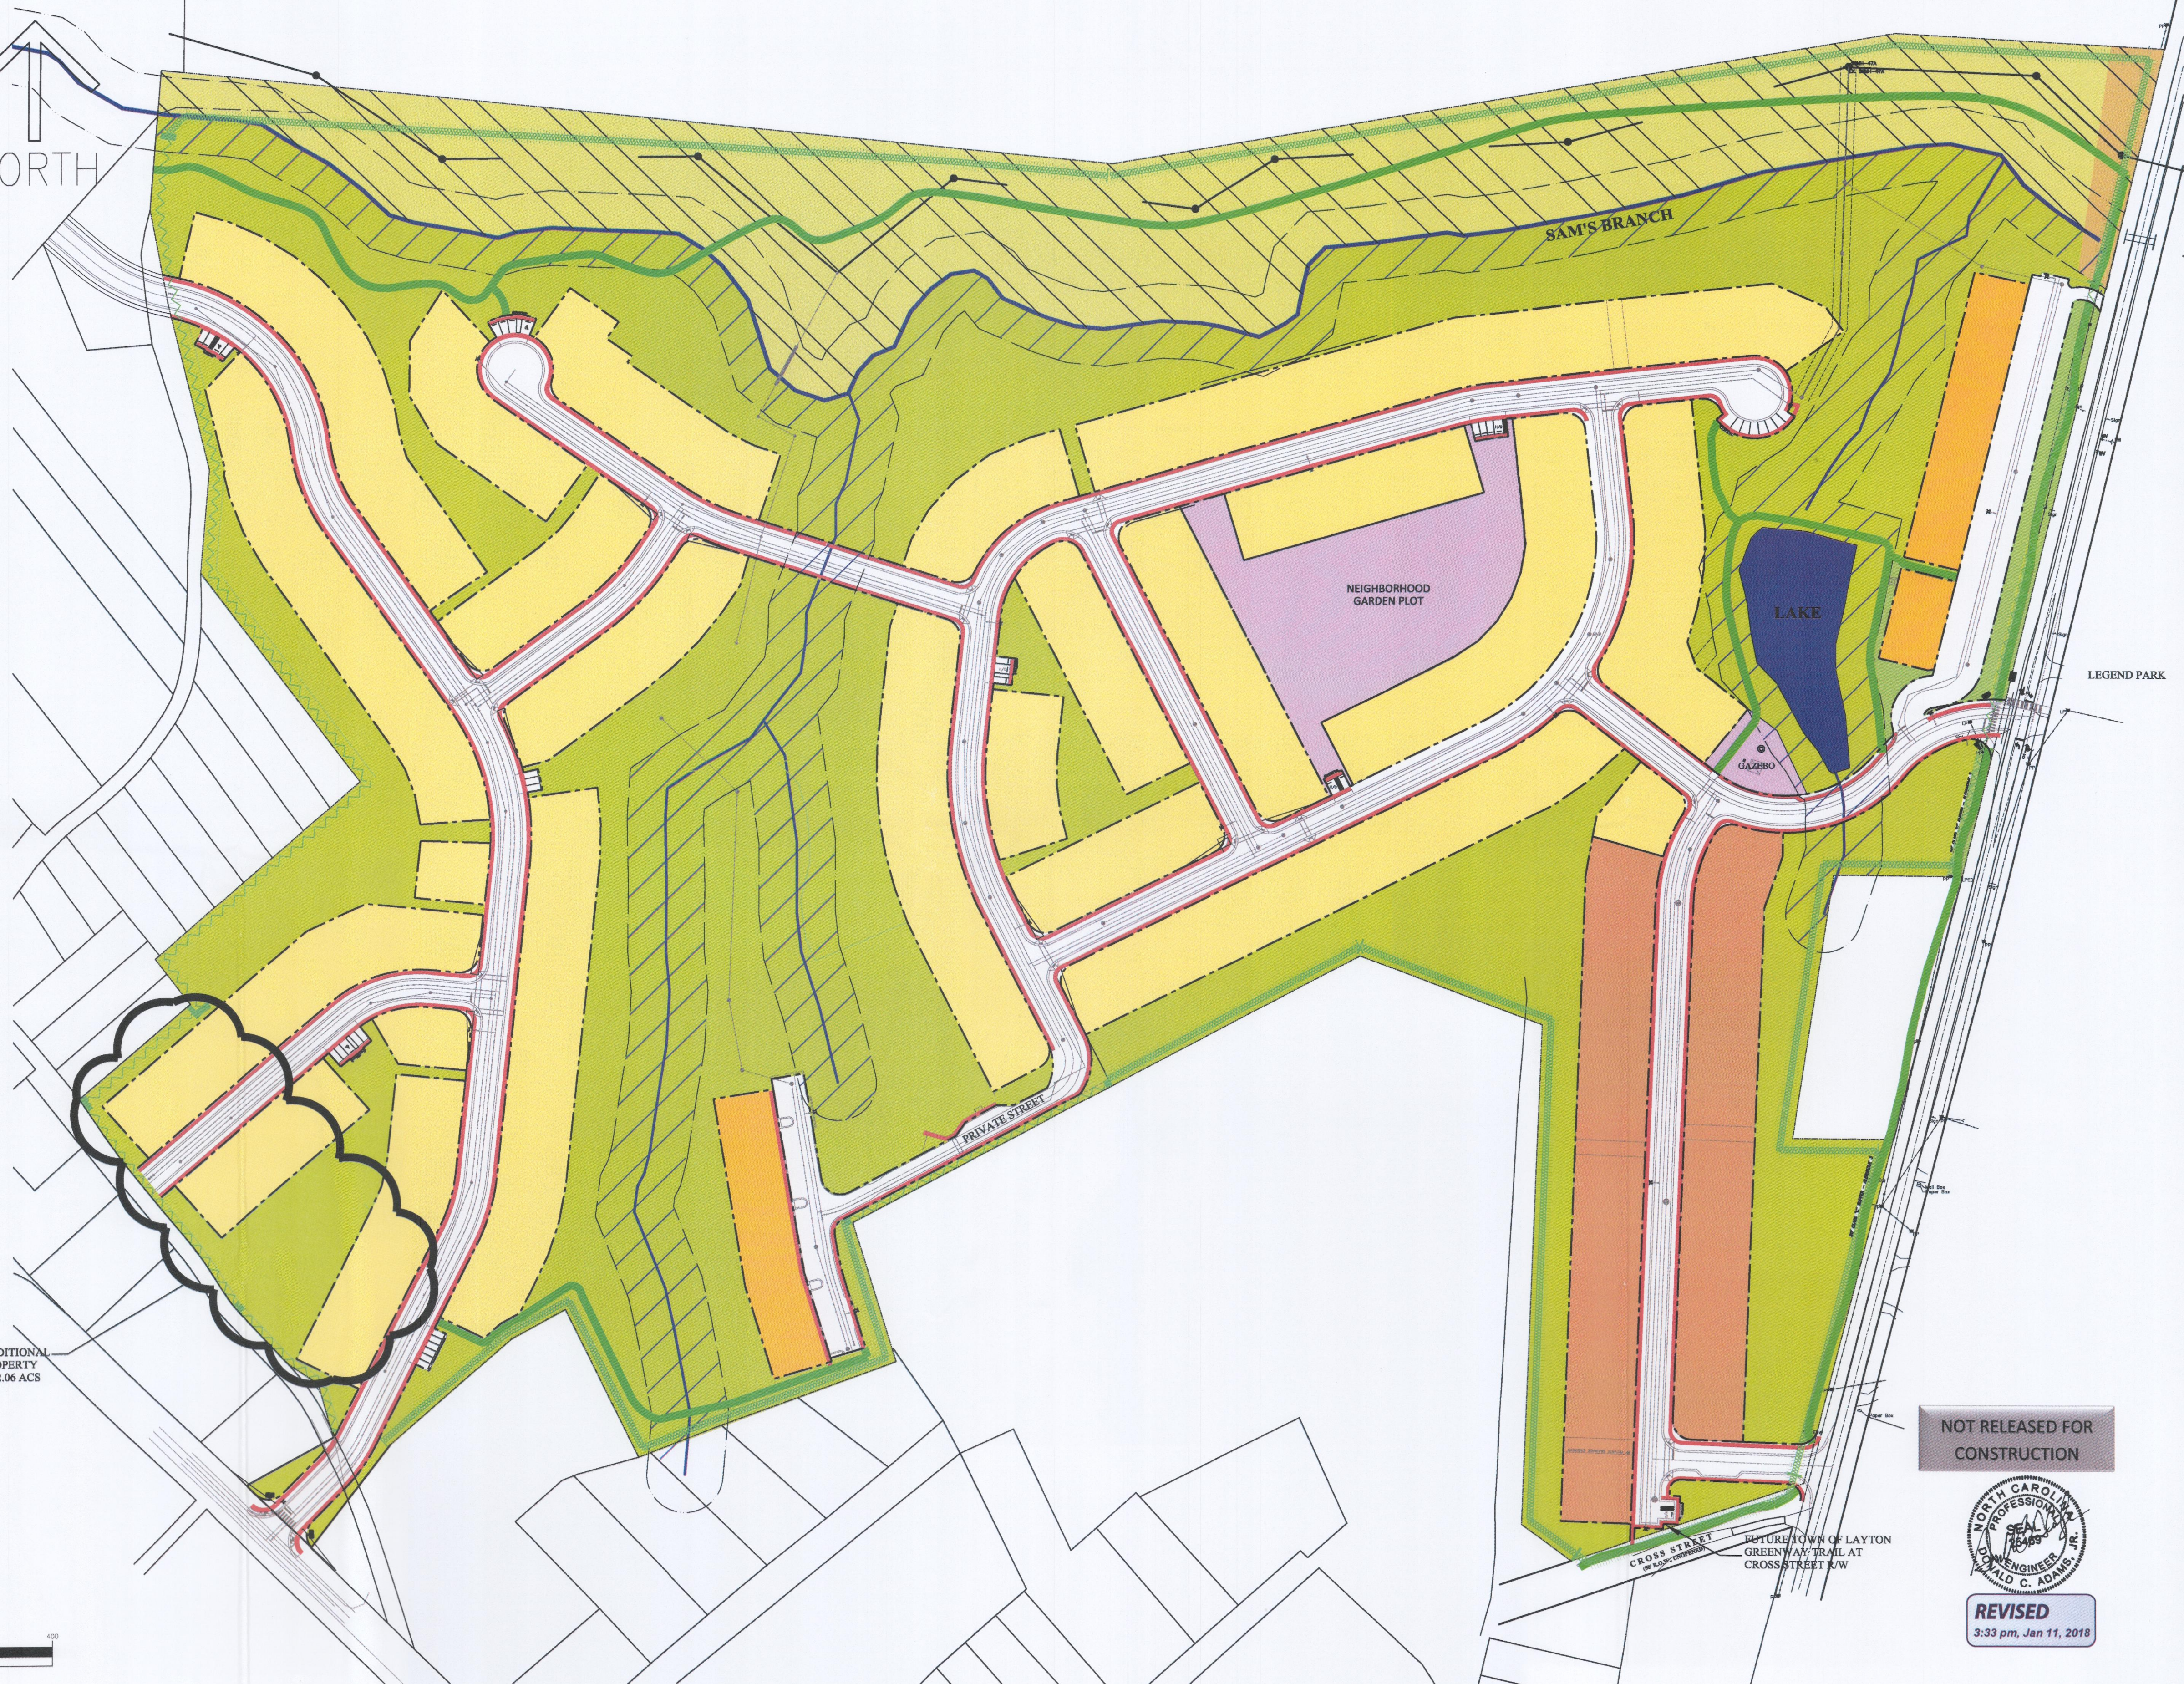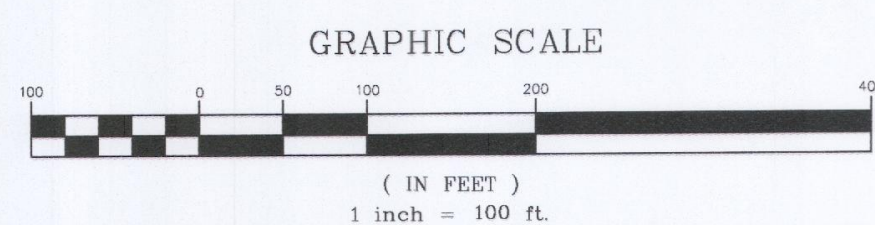

NOT RELEASED FOR
CONSTRUCTION

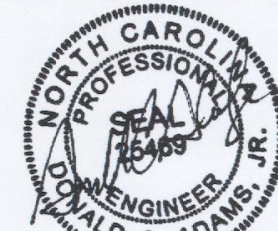

REVISED
3:33 pm, Jan 11, 2018

ADAMS & HODGE
ENGINEERING, PC



PARKVIEW

PRELIMINARY
ENGINEERING DESIGN


DESIGN	DCA
DRAWN	DCA/MS
CHECKED	DCA
HORIZONTAL SCALE	AS SHOWN
VERTICAL SCALE	N/A
DATE	08/22/2014
JOB NO.	
SHEET	

5

314 East Main Street
Clayton, NC 27520
adamshodge.com
704.241.1111
FAX 704.241.1117


CITY ROAD LLC, CLAYTON, NC 27527

5

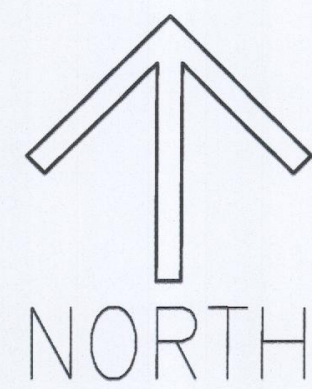


ADDITIONAL
PROPERTY
+/- 2.06 ACS

GRAPHIC SCALE

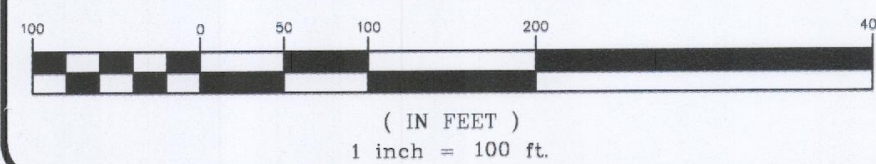

NOT RELEASED FOR
CONSTRUCTION

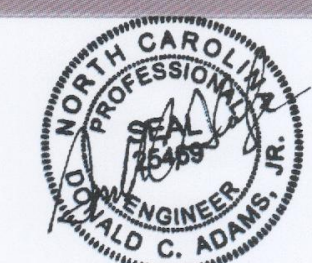

REVISED
3:34 pm, Jan 11, 2018

DESIGNED BY DCA
CHECKED BY DCA/ADS
DATE 08/22/2014
JOB NO.
SHEET

ADAMS & HODGE
ENGINEERING, PC



PARKVIEW

EXISTING CONDITIONS

DESIGN DCA
DRAWN DCA/ADS
CHECKED DCA
HORIZONTAL SCALE
SEE GRAPHIC SCALE
VERTICAL SCALE
DATE 08/22/2014
JOB NO.
SHEET

6

CITY ROAD LLC, CLAYTON, NC 27527

314 East Main Street
Clayton, NC 27520
dominic@adamshodge.com
919-243-1332
FIRM P-C-187



Town of Clayton
Planning Department
111 E. Second Street, Clayton, NC 27520
P.O. Box 879, Clayton, NC 27528
Phone: 919-553-5002

March 20, 2018

RE: Project #(s): 2017-149-PDD Parkview Modification Planned Development Rezoning
2017-150-SD Parkview Modification Preliminary Plat (acting as Master Plan)
PIN #(s): 165912-76-9495, 165912-76-9542, 165912-76-8680, 165912-76-8701
TAG #(s): 05029055, 05029054, 05029053, 05029052
Applicant: Adams & Hodge Engineering

Dear Clayton Area Property Owner:

Notice is hereby given that the Clayton Town Council will hold a public hearing and an evidentiary hearing on **Monday, April 2, 2018 at 6:00 PM** at Town Hall, 111 East Second Street, to concurrently consider the above referenced rezoning request and preliminary plat (acting as a master plan) request. The requested rezoning change is for 2.06 acres to be rezoned from Residential-10 (R-10) and Planned Development-Residential (PD-R) to Planned Development-Residential (PD-R), in order to incorporate this land into the existing Parkview Planned Development. The preliminary plat, which is acting as a Master Plan modification to the existing Parkview Subdivision, is requesting to incorporate 2.06 acres of land into the existing Parkview Planned Development Master Plan to develop 17 additional single-family residential lots. The subject properties are located off Liberty Lane. Please see the map attached to the back of this letter; the area outlined in blue is the boundary of the existing Parkview Master Plan and the area outlined in red are the properties proposed to be added as a part of these applications.


For rezonings, a public hearing shall be held, during which the Clayton Town Council reserves the right to approve the request as presented or any portion of the request without necessity of withdrawal or modification of the application or additional public hearing on the matter. Likewise, the Town Council may designate approval to the district requested or another district or districts without modification of the request or additional public hearing.

For preliminary plats, an evidentiary hearing shall be held, during which the Clayton Town Council must make findings of fact based upon sworn testimony and other credible evidence. Citizens may give testimony in an evidentiary hearing after they have taken an oath.

Based upon records in the Johnston County Tax Office, you are the owner of property that is within 100 feet of these requests. This is an open meeting and the public is invited to attend. If you should need additional assistance or information, please contact the Planning Department at (919) 553-5002 or email Haley Hogg at hhogg@townofclaytonnc.org

Sincerely,

Haley Hogg, CZO
Town Planner

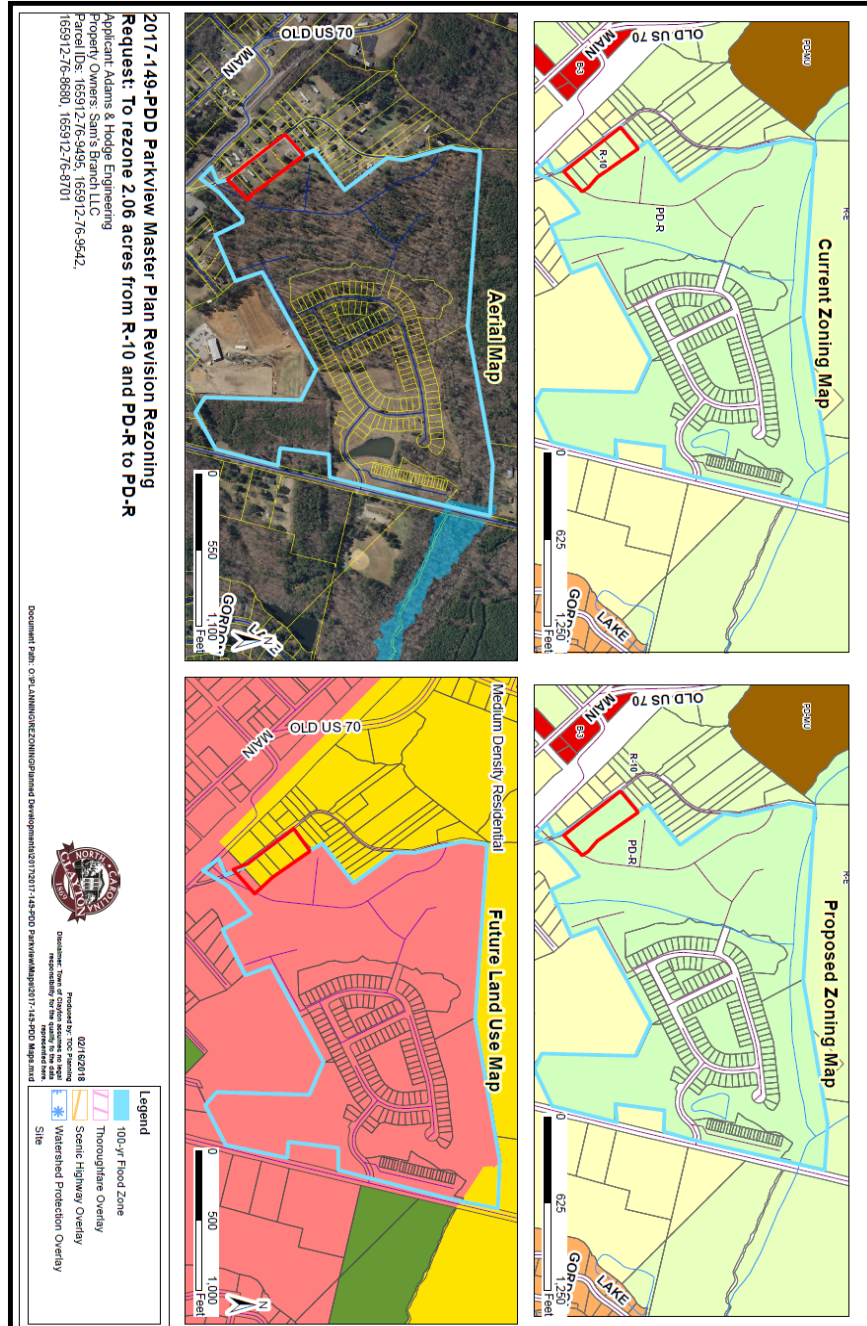



February 12, 2018

Dear Clayton Area Property Owner:

The purpose of this letter is to notify you of an application filed with the Town of Clayton for a land use proposal involving property adjacent to, or in close proximity to, property shown in your ownership by Johnston County tax records. Per Town of Clayton regulations, a neighborhood meeting will be held to provide information to area residents about the nature of the proposal. A representative of the applicant will be present to explain their application, answer questions, and solicit comments.

Meeting Date: February 22, 2018

Location: 314 E. Main Street, Clayton 27520

Time: 6:30 PM


Type of Application: Rezoning and Major Subdivision Plan

General Description: The applicant is requesting rezoning to Planned Development – Residential. The subdivision plan is for a residential subdivision.

If you have any questions prior to or after this meeting, you may contact us at 919-763-7278.

Sincerely,



Donnie Adams, PE

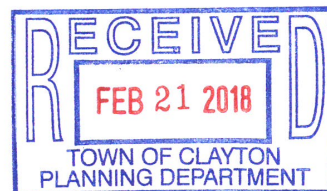



*** DISCLAIMER ***

Johnston County assumes no legal responsibility for the information represented here.

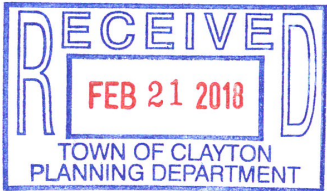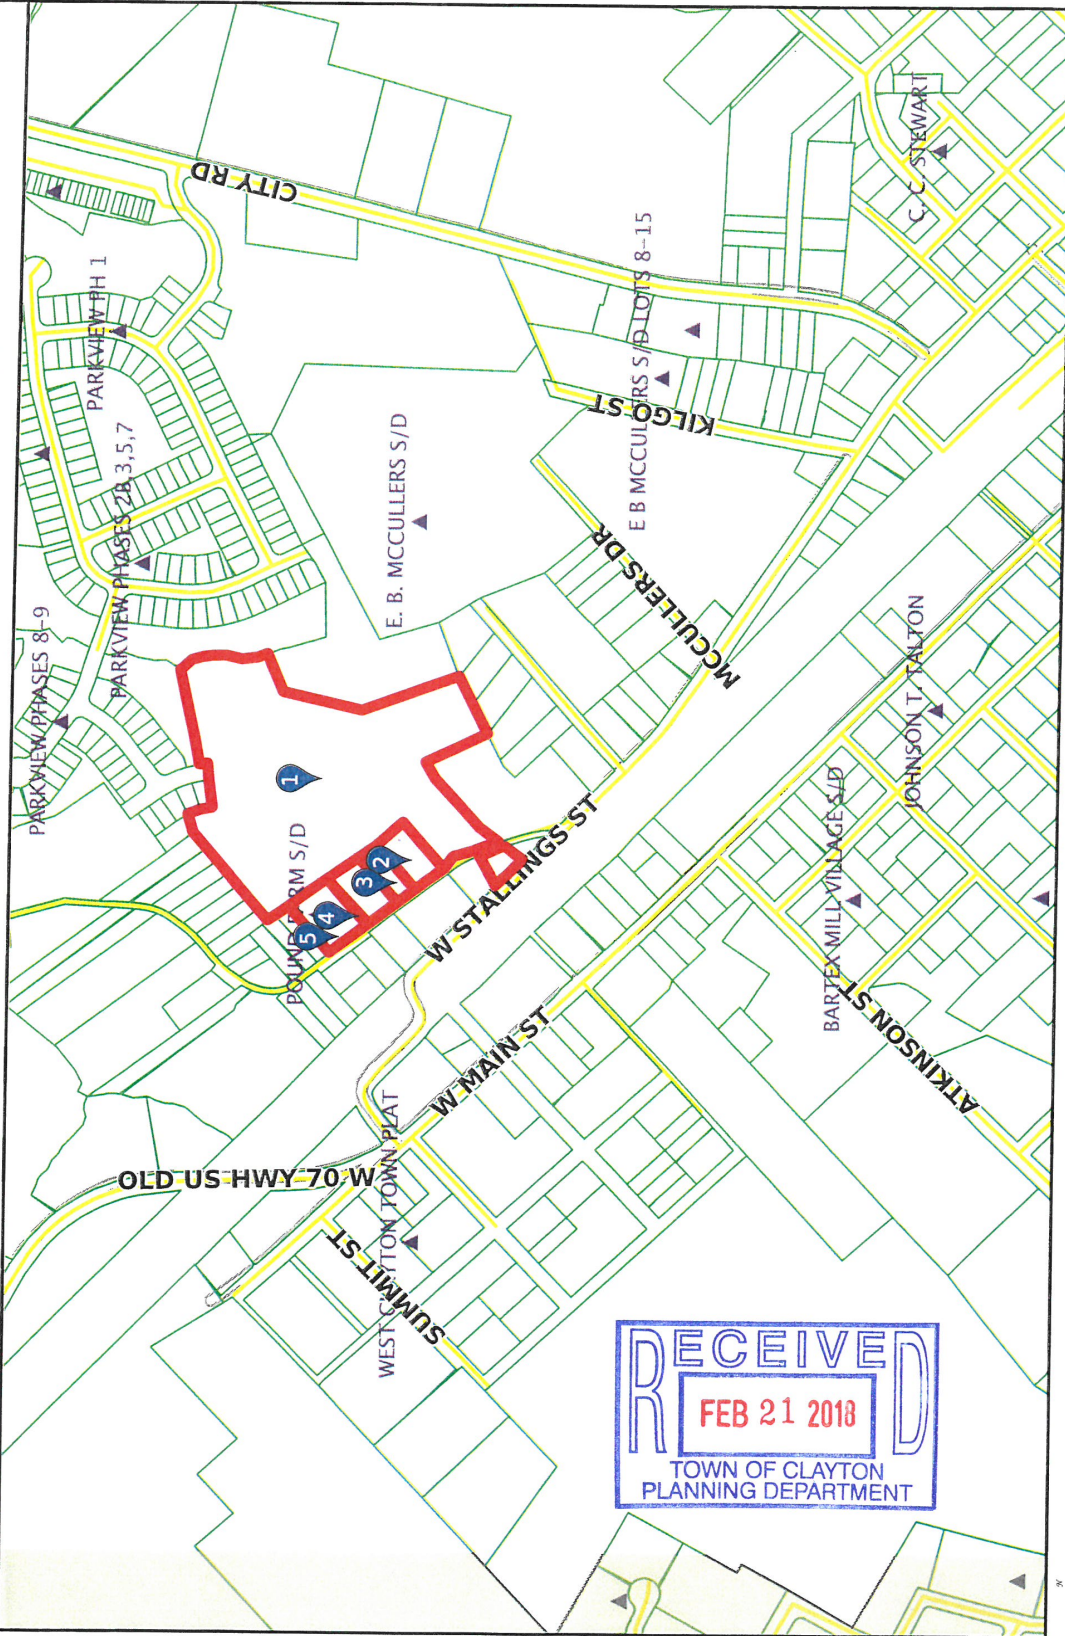

Scale: 1:6338 - 1 in. = 528.18 feet


(The scale is only accurate when printed landscape on a 8 1/2 x 11 size sheet with no page scaling.)

Johnston County GIS
February 12, 2018



*** DISCLAIMER ***

Johnston County assumes no legal responsibility for the information represented here.

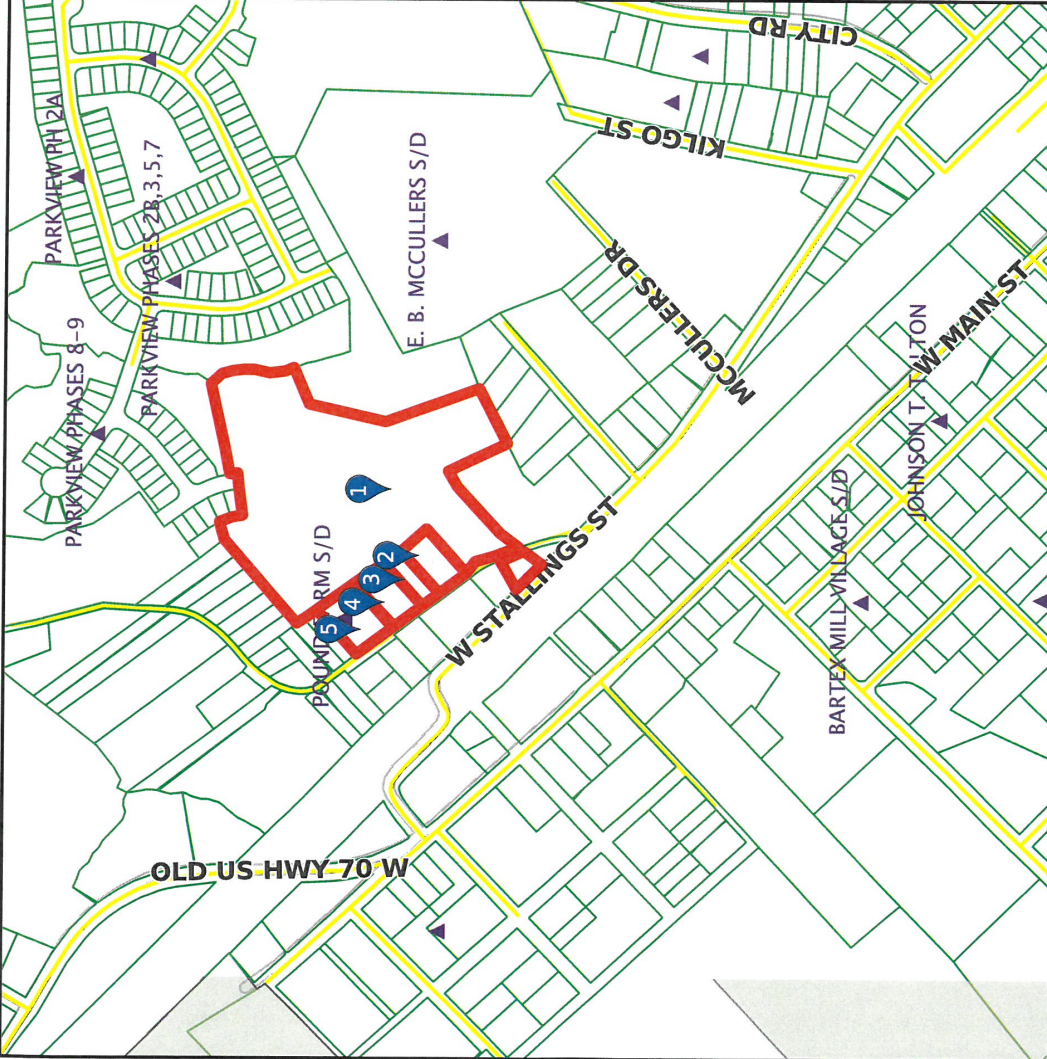

Result 1

id: 05030071
Tag: 05030071
Tax Unique Id: 4887940
Owner Name 1: ADAMS, DONALD C
Owner Name 2:
Mail Address 1: 1340 OLD DRUG STORE RD
Mail Address 2:
Mail Address 3: GARNER, NC 27529-7610
Book: 04830
Page: 0028

Result 2

id: 05030076A
Tag: 05030076A
Tax Unique Id: 0
Owner Name 1:
Owner Name 2:
Mail Address 1:
Mail Address 2:
Mail Address 3:
Book:
Page:



Scale: 1:6619 - 1 in. = 551.59 feet

(The scale is only accurate when printed landscape on a 8 1/2 x 11 size sheet with no page scaling.)

Johnston County GIS
February 12, 2018



*** DISCLAIMER ***

Johnston County assumes no legal responsibility for the information represented here.

Result 3

id: 05030076B
Tag: 05030076B
Tax Unique Id: 0
Owner Name 1:
Owner Name 2:
Mail Address 1:
Mail Address 2:
Mail Address 3:
Book:
Page:

Result 4

id: 05029052
Tag: 05029052
Tax Unique Id: 5165053
Owner Name 1: BEASLEY, JERRY WAYNE
Owner Name 2: BEASLEY, EUNICE
Mail Address 1: 139 LIBERTY LN
Mail Address 2:
Mail Address 3: CLAYTON, NC 27520-1612
Book:
Page:

Result 5

id: 05030073M
Tag: 05030073M
Tax Unique Id: 5217424
Owner Name 1: SINGLETARY, KENNETH W.
Owner Name 2: SINGLETARY, ASHLEY N.
Mail Address 1: 97 MCDOWELL PKWY
Mail Address 2:
Mail Address 3: CLAYTON, NC 27520-6210
Book: 05025
Page: 0109

Result 6

id: 05030076H
Tag: 05030076H
Tax Unique Id: 0
Owner Name 1:
Owner Name 2:
Mail Address 1:
Mail Address 2:
Mail Address 3:
Book:
Page:

Result 7

id: 05029199U
Tag: 05029199U
Tax Unique Id: 5190225
Owner Name 1: BARBOUR, MARK A
Owner Name 2: BARBOUR, BRONNA B
Mail Address 1: 110 WARREN ST
Mail Address 2:
Mail Address 3: CLAYTON, NC 27520-1648
Book: 02064
Page: 0215

Result 8

id: 05029053
Tag: 05029053
Tax Unique Id: 5180014
Owner Name 1: SPENCE, LILLY T MOORE
Owner Name 2:
Mail Address 1: 119 LIBERTY LN
Mail Address 2:
Mail Address 3: CLAYTON, NC 27520-1612
Book: 05083
Page: 0612



*** DISCLAIMER ***

Johnston County assumes no legal responsibility for the information represented here.

Result 9

id: 05029054
Tag: 05029054
Tax Unique Id: 5165064
Owner Name 1: SPENCE, LILLY T MOORE
Owner Name 2:
Mail Address 1: 119 LIBERTY LN
Mail Address 2:
Mail Address 3: CLAYTON, NC 27520-1612
Book: 00878
Page: 0154

Result 10

id: 05029199S
Tag: 05029199S
Tax Unique Id: 5178402
Owner Name 1: BARBOUR, CREGG
Owner Name 2: BARBOUR, CYNTHIA
Mail Address 1: 104 WARREN ST
Mail Address 2:
Mail Address 3: CLAYTON, NC 27520-1648
Book: 00949
Page: 0273

Result 11

id: 05030076K
Tag: 05030076K
Tax Unique Id: 0
Owner Name 1:
Owner Name 2:
Mail Address 1:
Mail Address 2:
Mail Address 3:
Book:
Page:

Result 12

id: 05030075K
Tag: 05030075K
Tax Unique Id: 4768318
Owner Name 1: CITY ROAD LLC
Owner Name 2:
Mail Address 1: 114 W MAIN ST STE 102
Mail Address 2:
Mail Address 3: CLAYTON, NC 27520-2321
Book: 04925
Page: 0765

Result 13

id: 05029045
Tag: 05029045
Tax Unique Id: 5119674
Owner Name 1: BEASLEY, MINNIE INEZ BAR
LIFE ESTATE
Owner Name 2: BEASLEY, JERRY WAYNE
Mail Address 1: 139 LIBERTY LN
Mail Address 2:
Mail Address 3: CLAYTON, NC 27520-1612
Book: 01718
Page: 0886

Result 14

id: 05029050
Tag: 05029050
Tax Unique Id: 5156228
Owner Name 1: WITHROW PROPERTIES LLC
Owner Name 2:
Mail Address 1: 2012 PINE BARK LN
Mail Address 2:
Mail Address 3: CLAYTON, NC 27520-8805
Book: 04173
Page: 0820



*** DISCLAIMER ***

Johnston County assumes no legal responsibility for the information represented here.

Result 15

id: 05029023
Tag: 05029023
Tax Unique Id: 5178408
Owner Name 1: LEE, TERRI R
Owner Name 2:
Mail Address 1: 121 TR DRIVE
Mail Address 2:
Mail Address 3: CLAYTON, NC 27520-0000
Book: 03597
Page: 0322

Result 16

id: 05029063
Tag: 05029063
Tax Unique Id: 5158044
Owner Name 1: KAD INC
Owner Name 2:
Mail Address 1: 1025 RIDGE DRIVE
Mail Address 2:
Mail Address 3: CLAYTON, NC 27520-0000
Book: 03317
Page: 0716

Result 17

id: 05029060
Tag: 05029060
Tax Unique Id: 4884268
Owner Name 1: SOON LLC
Owner Name 2:
Mail Address 1:
Mail Address 2: PO BOX 133
Mail Address 3: CLAYTON, NC 27528-0133
Book: 04965
Page: 0442

Result 18

id: 05029048
Tag: 05029048
Tax Unique Id: 5113956
Owner Name 1: BEASLEY, JERRY WAYNE
Owner Name 2: BEASLEY, EUNICE
Mail Address 1: 139 LIBERTY LN
Mail Address 2:
Mail Address 3: CLAYTON, NC 27520-1612
Book: 00705
Page: 0198

Result 19

id: 05030076I
Tag: 05030076I
Tax Unique Id: 0
Owner Name 1:
Owner Name 2:
Mail Address 1:
Mail Address 2:
Mail Address 3:
Book:
Page:

Result 20

id: 05030076D
Tag: 05030076D
Tax Unique Id: 0
Owner Name 1:
Owner Name 2:
Mail Address 1:
Mail Address 2:
Mail Address 3:
Book:
Page:



*** DISCLAIMER ***

Johnston County assumes no legal responsibility for the information represented here.

Result 21

id: 05029024
Tag: 05029024
Tax Unique Id: 5101618
Owner Name 1: LEE, PERCY Y
Owner Name 2: LEE, JOYCE C
Mail Address 1: 2149 SHOTWELL RD
Mail Address 2:
Mail Address 3: CLAYTON, NC 27520-0000
Book: 03772
Page: 0626

Result 22

id: 05029199T
Tag: 05029199T
Tax Unique Id: 5178403
Owner Name 1: MURRAY, JANIE M
Owner Name 2: MURRAY, JOSEPH F
Mail Address 1: 106 WARREN STREET
Mail Address 2:
Mail Address 3: CLAYTON, NC 27520-0000
Book: 02957
Page: 0251

Result 23

id: 05029199Y
Tag: 05029199Y
Tax Unique Id: 5178424
Owner Name 1: BARBOUR, MARK A
Owner Name 2:
Mail Address 1: 110 WARREN STREET
Mail Address 2:
Mail Address 3: CLAYTON, NC 27520-0000
Book: 03143
Page: 0738

Result 24

id: 05029020
Tag: 05029020
Tax Unique Id: 5178406
Owner Name 1: NEW GENERATION
FELLOWSHIP CHURCH INC
Owner Name 2:
Mail Address 1:
Mail Address 2: PO BOX 40
Mail Address 3: KNIGHTDALE, NC 27545-0040
Book: 04702
Page: 0128

Result 25

id: 05030077P
Tag: 05030077P
Tax Unique Id: 0
Owner Name 1:
Owner Name 2:
Mail Address 1:
Mail Address 2:
Mail Address 3:
Book:
Page:

Result 26

id: 05029044
Tag: 05029044
Tax Unique Id: 5158018
Owner Name 1: BEASLEY, JERRY WAYNE
Owner Name 2: BEASLEY, EUNICE
Mail Address 1: 139 LIBERTY LN
Mail Address 2:
Mail Address 3: CLAYTON, NC 27520-1612
Book: 01055
Page: 0320



*** DISCLAIMER ***

Johnston County assumes no legal responsibility for the information represented here.

Result 27

id: 05029046
Tag: 05029046
Tax Unique Id: 5432420
Owner Name 1: BEASLEY, MINNIE INEZ BAR
LIFE ESTATE
Owner Name 2: BEASLEY, JERRY WAYNE
Mail Address 1: 139 LIBERTY LN
Mail Address 2:
Mail Address 3: CLAYTON, NC 27520-1612
Book: 01718
Page: 0886

Result 28

id: 05030076G
Tag: 05030076G
Tax Unique Id: 0
Owner Name 1:
Owner Name 2:
Mail Address 1:
Mail Address 2:
Mail Address 3:
Book:
Page:

Result 29

id: 05029043
Tag: 05029043
Tax Unique Id: 5162607
Owner Name 1: BEASLEY, BARBARA D
Owner Name 2: BEASLEY, MICHAEL JAMES
Mail Address 1:
Mail Address 2: PO BOX 1194
Mail Address 3: CLAYTON, NC 27520-1194
Book: 04345
Page: 0512

Result 30

id: 05E99004A
Tag: 05E99004A
Tax Unique Id: 5155725
Owner Name 1: BEASLEY, JERRY WAYNE
Owner Name 2:
Mail Address 1: 139 LIBERTY LN
Mail Address 2:
Mail Address 3: CLAYTON, NC 27520-1612
Book: 01055
Page: 0320

Result 31

id: 05029051
Tag: 05029051
Tax Unique Id: 5477459
Owner Name 1: SOON LLC
Owner Name 2:
Mail Address 1:
Mail Address 2: PO BOX 133
Mail Address 3: CLAYTON, NC 27528-0133
Book: 05075
Page: 0206

Result 32

id: 05029061
Tag: 05029061
Tax Unique Id: 5158021
Owner Name 1: BEASLEY, MICHAEL JAMES
Owner Name 2:
Mail Address 1: 164 LIBERTY LANE
Mail Address 2:
Mail Address 3: CLAYTON, NC 27520-0000
Book: 03082
Page: 0455



*** DISCLAIMER ***

Johnston County assumes no legal responsibility for the information represented here.

Result 33

id: 05029042
Tag: 05029042
Tax Unique Id: 5144749
Owner Name 1: BEASLEY, MICHAEL JAMES
Owner Name 2:
Mail Address 1: 164 LIBERTY LANE
Mail Address 2:
Mail Address 3: CLAYTON, NC 27520-0000
Book: 03082
Page: 0455

Result 34

id: 05030073K
Tag: 05030073K
Tax Unique Id: 5448894
Owner Name 1: BABB, TIFFANY PAGE
Owner Name 2: BABB, MICHAEL GERALD
Mail Address 1: 117 MCDOWELL PKWY
Mail Address 2:
Mail Address 3: CLAYTON, NC 27520-6211
Book: 05032
Page: 0970

Result 35

id: 05030076C
Tag: 05030076C
Tax Unique Id: 0
Owner Name 1:
Owner Name 2:
Mail Address 1:
Mail Address 2:
Mail Address 3:
Book:
Page:

Result 36

id: 05030076J
Tag: 05030076J
Tax Unique Id: 0
Owner Name 1:
Owner Name 2:
Mail Address 1:
Mail Address 2:
Mail Address 3:
Book:
Page:

Result 37

id: 05030076F
Tag: 05030076F
Tax Unique Id: 0
Owner Name 1:
Owner Name 2:
Mail Address 1:
Mail Address 2:
Mail Address 3:
Book:
Page:

Result 38

id: 05030073L
Tag: 05030073L
Tax Unique Id: 5220744
Owner Name 1: ABRAMOVICH, ASSAF
Owner Name 2: BERMAN, ITAI
Mail Address 1: 105 MCDOWELL PKWY
Mail Address 2:
Mail Address 3: CLAYTON, NC 27520-6211
Book: 05034
Page: 0726



*** DISCLAIMER ***

Johnston County assumes no legal responsibility for the information represented here.

Result 39

id: 05030076E
Tag: 05030076E
Tax Unique Id: 0
Owner Name 1:
Owner Name 2:
Mail Address 1:
Mail Address 2:
Mail Address 3:
Book:
Page:

Result 40

id: 05030073J
Tag: 05030073J
Tax Unique Id: 5381519
Owner Name 1: STUMPF, THERESA M.
Owner Name 2: STUMPF, LYNNE A.
Mail Address 1: 129 MCDOWELL PKWY
Mail Address 2:
Mail Address 3: CLAYTON, NC 27520-6211
Book: 05042
Page: 0006

Result 41

id: 05029055
Tag: 05029055
Tax Unique Id: 5384549
Owner Name 1: SAM'S BRANCH LLC
Owner Name 2:
Mail Address 1: 328 E MAIN ST
Mail Address 2:
Mail Address 3: CLAYTON, NC 27520-2464
Book: 05037
Page: 0909

Result 42

id: 05029199F
Tag: 05029199F
Tax Unique Id: 5178401
Owner Name 1: BARBOUR, CREGG JAMES
Owner Name 2: BARBOUR, CYNTHIA L
Mail Address 1: 104 WARREN STREET
Mail Address 2:
Mail Address 3: CLAYTON, NC 27520-0000
Book: 02015
Page: 0341

NEIGHBORHOOD MEETING ATTENDANCE ROSTER

Applicant: Adams & Hodge Engineering

Location/Date: 314 E. Main St. Clayton, NC 27520

	NAME	ADDRESS
1	Lynne Stump Stumpf	129 McDowell PKwy, Clayton NC
2	Theresa Stumpf	129 McDowell PKwy, Clayton NC
3	Stumpf	106 Balboa Pkwy Clayton N.C
4	Stumpf	118 Balboa Pkwy Clayton NC
5	DAGIM	101 BALBOA PKWY, CLAYTON
6	EDWARD O'Rourke	64 BALBOA PKY. CLAYTON 27520
7	Rosie M. M. M. M.	16 BALBOA PKY CLAYTON
8	HECTOR PENIA	150 LIBERTY LN CLAYTON
9	BARBARA BEASLEY	149 LIBERTY, CLAYTON
10	Michael Beasley	164 LIBERTY LANE, CLAYTON
11	Anton & Debbie Leebok	12 Manito Place, Clayton
12	JAMES LIPSCOMB	HTR/CITY ROAD LLC
13	DENNIS ADAMS	ADAMS & HODGE
14	Rodrigo Estanol	126 Liberty Ln Clayton
15	Holland Adams	Adams & Hodge
16		
17		
18		
19		
20		



Neighborhood Meeting
Parkview Master Plan Revision

Date: February 22, 2018

Time: 6:30 pm

Location: Adams & Hodge Engineering, PC 314 E. Main St. Clayton, NC 27520

Donnie Adams began the meeting promptly at 6:30pm by having the Parkview Master Plan Map on the TV Screen for all to view. There was also a map on the table for all to view. He discussed that there was 3-4 acres of new property added that would increase lot count by 17 lots. There will be no change to the product/plan that is going to be offered.

Question: Polly – When will the construction trucks be able to use the other entrance? There are a lot of heavy trucks coming down Balboa and McDowell. It is a big concern, because construction trucks fly through there.

Answer: No definitive date, but contractor/developer is working toward opening the Stallings/Liberty entrance for home construction traffic as weather allows.

Question: Are you going to be widening Liberty Lane?

Answer: No. The traffic pattern remains internal to Parkview.

Question: Why didn't you put in a cul-de-sac?

Answer: James Lipscomb: The Town of Clayton wanted option for future connectivity.

Question: In the meantime what is developer going to do to keep traffic off Liberty Lane? Developer could install a birm, landscaping or barricade sign.

Question: Where is the Emergency exit route now?

Answer: There is a paved exit on City Rd.

Question: Teresa Stumpf – What are the laws in NC? Is there a certain number of lots allowed before a second entrance?

Answer: There are different threshold requirements 30 lots/ 75 lots / 250 lots.

Question: Hector Penta – Is Liberty Lane going to be connected to Road. No traffic can use our lane what are they going to do with the private lane?

Answer: The proposed street is not designed to connect to Liberty Lane.



Question: Michael Beasley – Are they going to put a stop sign on Parkview and Liberty Lane: Can we propose another stop sign? What about bus stops?

Answer: These are great questions. There will be a stop condition on Liberty Lane. The JC School system would determine where their buses load and unload.

Hector Penta – I don't mind progress as long as everything that needs to be done along with it is done.

Question: Penta – Our private lane, will the town be using it?

Answer: This project has not intent of using Liberty Lane. I recommend you contact the Town as to whether they plan to use the property.

Theresa Stumpf – Very big concern about kids running around the neighborhood with the construction trucks flying through there. Afraid there is going to be an accident.

Question: Polly – What do we need to do to request speed bumps on our roads?

Answer: That is a question for the Town of Clayton

Rodrigo Estanol - Talk about dirt road waiting to get rock on it. If they could fix it where they could get tractor trailers.

Answer: We will investigate the area of concern and address as necessary.

Donnie gave the dates and times of the next two meetings (Planning Board 2/26 and the Town Council 4/2) because the neighbors wanted to come and voice their concerns and thoughts on what is going on.

**TOWN OF CLAYTON
PLANNING BOARD WRITTEN RECOMMENDATION
Major Subdivision**

2017-150-SD, Parkview Master Plan Modification, Preliminary Plat

On 02/26/2018 the Planning Board heard the above-referenced request and made the following vote:


Recommendation to the Town Council to

☒ approve the request with the conditions presented by staff;

☐ approve the request with the conditions presented by staff and the following modified or added conditions:

☐ deny the request.

Signed:

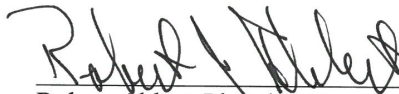

Robert Ahlert, Planning Board Chair

PUBLIC NOTICE

In accordance with NC GS 160A-384, the Clayton Town Council will hold an evidentiary hearing on Monday, April 2, 2018, at 6:00 PM at Town Hall, 111 East Second Street, to consider the following applications; located off Liberty Lane, parcel #s: 165912-76-9495, 165912-76-9542, 165912-76-8680, 165912-76-8701

- 2017-149-PDD Parkview Modification Planned Development Rezoning; request to rezone 2.06 acres from Residential-10 (R-10) and Planned Development Residential (PD-R) to Planned Development-Residential (PD-R) to add it to the existing Parkview Master Plan Subdivision.
- 2017-150-SD Parkview Preliminary Plat Modification (acting as Master Plan); preliminary plat request to add 2.06 acres into the existing Parkview Master Plan and develop 17 single-family residential lots.

The Clayton Town Council reserves the right to approve the request as presented or any portion of the request without necessity of withdrawal or modification of the application or additional public hearing on the matter. Likewise, the Town Council may designate approval to the district requested or another district or districts without modification of the request or additional public hearing.

During an evidentiary hearing, the Clayton Town Council must make findings of fact based upon sworn testimony and other credible evidence. Citizens may give testimony in an evidentiary hearing after they have taken an oath.

This is an open meeting and the public is invited to attend.

Haley Hogg, Planner
919-553-5002

The Clayton News Star

Please advertise on the following dates:
March 23, 2018
March 30, 2018

Affidavit of publication required.



Town Council Agenda Cover Sheet

Meeting Date

March 19 2018

Agenda Location

Items Scheduled for the Regular Meeting

Item Title

2017-188-RZ Sunbelt Rental rezoning

Presenter *(Name & Title)*

Jay McLeod, Senior Planner

Summary/Description

The owner of the old Clayton Homes site (7635 US Hwy 70 Bus. West), is requesting to rezone the entire property from Neighborhood Business (B-2) to Highway Business (B-3). The applicant is also requesting to remove the property from the Scenic Highway Overlay District, which excludes their desired use, which is "Vehicle Sales and Rental".

Requested Action

Set Public Hearing

Additional Documents To Be Included in Agenda Packet

Application
Staff report
Maps
Neighborhood meeting materials
Planning Board recommendation
Public noticing
Adjacent property letter
Certification of mailing



TOWN OF CLAYTON

Planning Department
111 E. Second Street, Clayton, NC 27520
P.O. Box 879, Clayton, NC 27528
Phone: 919-553-5002
Fax: 919-553-1720

REZONING APPLICATION

Pursuant to Article 7, Section 155.704 of the Unified Development Code, an owner of land within the jurisdiction of the Town (or a duly authorized agent) may petition the Town Council to amend the Official Zoning Map.

Application Fees: **Standard Rezoning Fee: \$500.00**
Rezoning to Planned Development District Fee: \$1,000.00 + \$5.00 acre
Advertisement Fee: \$100.00
All fees are due when the application is submitted.

Note on Planned Developments: Requests to rezone to a Planned Development District must be accompanied by a Master Plan submittal. Master Plans are approved as Preliminary Subdivision Plats – please submit a concurrent Preliminary Subdivision Plat application and Master Plan.

SITE INFORMATION

Name of Project: Clayton Homes Sunbelt Site Acreage of Property: 23.36
County Tag Number: 05105035A NC PIN: 167700-26-7660
Address/Location: 7635 US Highway 70 W Business, Clayton, North Carolina, 27520
Existing Zoning District: B-2 (Neighborhood-Business) with SHOD
Proposed Zoning District: B-3 (Highway-Business) without SHOD

APPLICANT INFORMATION

Applicant: Moffat Properties, Inc.
Mailing Address: 4901 Unicon Drive, Wake Forest, North Carolina 27587
Phone Number: (919) 669-7469 Fax: _____
Contact Person: Craig Moffat
Email Address: cmoffat@moffatproperties.com

FOR OFFICE USE ONLY		
Date Received: NOV 30 2017	Amount Paid: <u>\$1000.00</u>	File Number: <u>2017-188-RZ</u>
version 2016 TOWN OF CLAYTON PLANNING DEPARTMENT		

PROPERTY OWNER INFORMATION

Name: CMH Homes Inc. Att: Retail Properties Department #855

Mailing Address: PO Box 9790 Maryville, Tennessee 37602

Phone Number: (865) 380-3000

Fax:

Email Address:

EXPLANATION OF PROJECT

Please provide detailed information concerning all requests. Attach additional sheets if necessary.

This rezoning request is to rezone the approx. 23.36 acre parcel from B-2 with SHOD to B-3 without SHOD, which is consistent with the zoning and uses of the adjacent properties with frontage along US Hwy. 70.

A special use permit is requested in conjunction with this rezoning request for equipment sales & rental.

REQUIRED INFORMATION (to be submitted with the application)

The following items must accompany a Rezoning application.

To be completed by the applicant:			For staff use only:		
Submit 9 copies of all materials unless otherwise noted or directed by staff	Yes	N/A	Yes	No	N/A
1. A pre-application conference was held with Town of Clayton staff. Date: <u>11/29/17</u>	☒	☐			
2. Review Fee (\$500 for standard rezoning <u>OR</u> \$1,000 + \$5.00/acre for Planned Developments) and Advertisement Fee (\$100)	☒				
3. Completed application	☒				
4. Owner's Consent Form <i>Required if applicant is not property owner.</i>	☒	☐			
5. A signed and sealed boundary survey (not more than a year old unless otherwise approved by the Planning Department).	☒	(See Attached Deed)			
6. If property to be rezoned is a portion of a parcel: - Property legal description typed (10 pt. font or greater, and also submitted electronically in MS Word format.) - Plat showing property to be rezoned, matching legal description.	☐ ☐	☒ ☒			
7. Adjacent property owners list	☒	☐			
8. Neighborhood meeting notice letter (1 copy) <i>See sample letter and meeting requirements included in this packet</i>	☒				
9. Neighborhood meeting summary form (1 copy) <i>Included in this packet</i>			Must be submitted after neighborhood meeting is held and at least 10 days prior to Planning Board meeting.		
10. Stamped, addressed, empty envelopes with no return address, using the adjacent property owner list (1 set) <i>This for a public notice of the public hearing mailed by the Town – thus, neighbors will receive both a neighborhood meeting letter from the applicant, and a notice of the hearing from the Town.</i>	☒				

APPROVAL CRITERIA

All applications for a Rezoning must address the following findings:

1. Consistency with the adopted plans of the Town.
The proposed site plan shall be designed to meet the Town's desire to develop the location of the site into an employment center. The adjacent parcels have similar zoning and uses to what is proposed. B-3 (Highway Business) without SHOD is more appropriate for a parcel fronting US Hwy. 70.
2. Suitability of the subject property for uses permitted by the current vs. the proposed district.
B-2 (Neighborhood Business) is for small-scale commercial uses to serve the surrounding neighborhood. B-3 (Highway Business) is for businesses located on major and minor thoroughfare. Therefore, the B-3 without SHOD zoning is more appropriate for the subject parcel.
3. Whether the proposed change tends to improve the balance of uses, or meets specific demand in the Town.
Properties adjoining the site have been zoned as B-3 without SHOD, therefore the balance of uses will not be affected. The Town desires to develop this area as an employment center, which is consistent with this rezoning request.
4. The capacity of adequate public facilities and services including schools, roads, recreation facilities, wastewater treatment, potable water supply and stormwater drainage facilities is available for the proposed use.
Water and sewer are available from the public right of way, and the proposed site shall be designed to use those facilities. Stormwater facilities will be provided onsite, in accordance with the Town of Clayton UDO.
5. It has been determined that the legal purposes for which zoning exists are not violated.
The site location, along a major thoroughfare is consistent the B-3 zoning proposed. The SHOD is not appropriate because the parcel does not front the bypass or the ramps. As such, we have requested this parcel to be removed from the SHOD, which staff supports. There are no zoning conditions known to conflict with this rezoning request.
6. It has been determined that there will be no adverse effect upon adjoining property owners unless such effect can be justified by the overwhelming public good or welfare.
At the time of the site plan submission, the proposed site use will be designed for no negative effect on negative effect on adjoining property owners. The proposed zoning and use is consistent with the adjoining properties with frontage on US Hwy. 70.
7. It has been determined that no one property owner or small group of property owners will benefit materially from the change to the detriment of the general public.
This project is not anticipated to have any detrimental effects on the general public or specific property owners in any way. All buffers and design standards of the Town of Clayton will be met during site plan review and approval.

APPLICANT AFFIDAVIT

I/We, the undersigned, do hereby make application and petition to the Town Council of the Town of Clayton to amend the Zoning Ordinance and change the Official Zoning Map of the Town of Clayton as requested. I hereby certify that I have full legal right to request such action and that the statements or information made in any paper or plans submitted herewith are true and correct to the best of my knowledge. I understand this application, related material and all attachments become official records of the Planning Department of the Town of Clayton, North Carolina, and will not be returned.

Craig Moffa
Print Name

[Signature]
Signature of Applicant

11.20.17
Date



**TOWN OF CLAYTON
Planning Department**

111 E. Second Street, Clayton, NC 27520
P.O. Box 879, Clayton, NC 27528
Phone: 919-553-5002

OWNER'S CONSENT FORM

Consent is required from the property owner(s) if an agent will act on their behalf. A separate form is required from each owner. Consent is valid for one year from date of notary, unless otherwise specified. All fields must be completed.

Project Name: Clayton Homes Sunbelt Site **Address or PIN #:** 7635 US Highway 70 Bus, Clayton, North Carolina 27520

AGENT/APPLICANT INFORMATION:

Craig Moffat

(Name - type, print clearly)

4901 Unicon Drive

(Address)

Wake Forest, North Carolina 27587

(City, State, Zip)

I hereby give **CONSENT** to the above referenced agent/applicant to act on my behalf, to submit applications and all required materials and documents, and to attend and represent me at all meetings and public hearings pertaining to the following processes (*list applicable requests below*):

Furthermore, I hereby give consent to the party designated above to agree to all terms and conditions which may arise as part of the approval of this application.

I hereby certify that I have authority to execute this consent form as/on behalf of the property owner. I understand that any false, inaccurate or incomplete information provided by me or my agent will result in the denial, revocation or administrative withdrawal of this application, request, approval or permits. I further agree to all terms and conditions which may be imposed as part of the approval of this application.

OWNER AUTHORIZATION:

CMH Homes, Inc.

(Name - type, print clearly)

P.O. Box 9790

(Address)

Maryville, Tennessee 37602


(City, State, Zip)

STATE OF
COUNTY OF

TN
Blount

Sworn and subscribed before me Laura Mohr, a Notary Public for the above State and County, this the 22 day of November, 2017.

SEAL

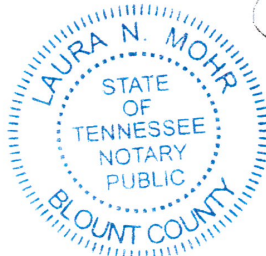

Laura N. Mohr
Notary Public
My Commission
Expires: 6-28-20

Revised 10/13/2015

Page 10 of 10

BOOK 2251 PAGE 242

JOHNSTON COUNTY NC 06/28/2002
22 \$1600.00



Real Estate
Excise Tax

Excise Tax: \$1,600.00

Tax ID No.: 05105035A

Mail/Return to: Grantee
Prepared by: F. Timothy Nicholls, Esq.

Brief description: 23.859 Acres, Clayton Twsp., Johnston County, NC

NORTH CAROLINA GENERAL WARRANTY DEED

THIS DEED, made the 24th day of June, 2002, by NATIONWIDE HOUSING PROPERTIES, L.P., a Texas limited partnership (hereinafter "Grantor") to

CMH HOMES, INC., a Tennessee corporation (hereinafter "Grantee")
PO Box 9790
Maryville, TN 37802
Attn: Retail Real Estate Dept. 202B (E. Rochat)

(The designation of "Grantor" and "Grantee" shall include said parties and their heirs, successors and assigns, and shall include the singular, plural, masculine, feminine or neuter, as required by the context.)

WITNESSETH, that Grantor, for a valuable consideration paid by Grantee, the receipt and sufficiency of which is hereby acknowledged, has and by these presents does grant, bargain, sell and convey unto Grantee, in fee simple, all that certain lot or parcel of real property located in Clayton Township, Johnston County, North Carolina, and more particularly described as follows:

See EXHIBIT A, which is attached hereto and incorporated herein by reference (hereinafter the "Real Property").

TO HAVE AND TO HOLD the Real Property, and all rights, privileges and appurtenances thereto belonging, to Grantee in fee simple.

And Grantor covenants with Grantee that Grantor is seized of the Real Property in fee simple, has the right to convey the same in fee simple, that title to the Real Property is marketable and free and clear of all encumbrances, and that Grantor will warrant and defend the title against the lawful claims of all persons whomsoever, except for the following: (i) ad valorem taxes for 2002 and thereafter; (ii) enforceable easements, restrictions and rights of way of record affecting the Real Property; and, (iii) matters shown on a current and accurate survey of the Real Property.

The Real Property was acquired by Grantor by deed recorded in Book 2058, Page 277, Johnston County Registry.

IN WITNESS WHEREOF, Grantor has executed this instrument and delivered this instrument, under seal, by authority duly given the day and year first above written.

NATIONWIDE HOUSING PROPERTIES, L.P. (SEAL)

By: HSTR General Holdings, Inc.,
a Texas corporation, its general partner

By: [Signature]
Name: CRIG A. REYNOLDS
Title: VP FINANCES


STATE OF TEXAS - GALVESTON COUNTY

I, a Notary Public of the County and State aforesaid, certify that Craig A. Reynolds personally appeared before me this day and acknowledged that he is VP Finance of HSTR General Holdings, Inc., a Texas corporation and the general partner of NATIONWIDE HOUSING PROPERTIES, L.P., a Texas limited partnership, and that he, being authorized to do so, executed the foregoing instrument on behalf of HSTR General Holdings, Inc., as the general partner of NATIONWIDE HOUSING PROPERTIES, L.P. Witness my hand and official stamp or seal, this 24th day of June, 2002.

[Signature]
Notary Public

My Commission expires: 6/11/03

(STAMP/SEAL)

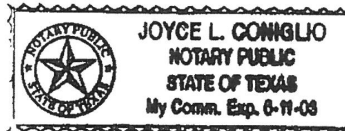

State of North Carolina-Johnston County
The foregoing Certificate(s) of Joyce L. Coniglio
Notary (Notaries) Public is (are) certified to be correct.
This instrument was prepared for registration and recorded in Book 2251 Page 243
This June 25th 2002 at 2:25 PM
C. M. Massengill
Register of Deeds [Signature]
Deputy Register of Deeds

EXHIBIT A

Commencing at N.C.G.S. Grid Monument 'P 190' bearing Grid Coordinates N=678,329.11 feet and E= 2,173,053.63 feet; Thence S10°32'59"E 1,575.57 feet to an existing right of way monument on the western right of way line of U.S. hwy. 70, being the southeast corner of lands now or formerly Helen P. Tuttle, as recorded in Deed Book 665, Page 263 of the Johnston County Register of Deeds, said point being the point and place of beginning.

Thence southerly along the western right of way of U.S. hwy. 70 S10°27'19"E 695.81 feet to an existing iron pipe, said point being the northeast corner of lands now or formerly Dorothy Pounds; Thence westerly along the northern line of said lands of Dorothy Pounds S89°20'40"W 659.11 feet to an existing iron pipe, said point being the southeast corner of lands now or formerly Carol Johnson, as recorded in Deed Book 977, Page 105 of the Johnston County Register of Deeds; Thence northerly along the eastern line of said lands N03°53'27"W 213.10 feet to an existing concrete monument; said point being the northeast corner of said lands; Thence westerly along the northern line of said lands N82°38'27"W 216.00 feet to an existing iron pipe, said point being the northwest corner of said lands; Thence southerly along the western line of said lands S04°17'42"E 243.37 feet to an existing iron pipe, said point being the southwest corner of said lands and the northeast corner of lands now or formerly J.C. Blinson, as recorded in Deed Book 478, Page 26 of the Johnston County Register of Deeds; Thence westerly along the northerly line of said lands S89°20'40"W 512.77 feet to an existing iron pipe in the northerly line of said lands; The following four (4) courses are through lands now or formerly of Helen P. Tuttle, as recorded in Deed Book 665, Page 263 of the Johnston County Register of Deeds: N00°40'08"W 951.94 feet to an existing iron pipe; Thence N89°19'52"E 132.98 feet to an existing iron pipe; Thence S75°24'58"E 290.77 feet to a set stake in the centerline of an existing stream; Thence S78°04'19"E 871.55 feet to the point and place of beginning.

Said lands lying and being in the Township of Clayton, Johnston County, North Carolina containing 23.859 acres more or less.

ADJACENT PROPERTY OWNERS LIST

Project Name: Clayton Homes Sunbelt Site

The following are all the persons, firms, or corporations owning property within 100 feet and immediately adjacent to the property (including across street rights of way) subject to this request. Where the subject property immediately adjoins a public or private right-of-way, landscape or riparian buffer, commonly-owned private area, public property, or homeowners' association property, then letters of notification shall be sent to adjoining property owners as if they directly abut the subject property. Please use a separate sheet if necessary

It is the responsibility of the applicant to correctly identify the current owner, based upon records in the Johnston County GIS Office, for all property owners of land within the required public notice radius.

PARCEL NUMBER	NAME	ADDRESS
167700-36-1001	Worth M. Pounds, Jr.	1899 Strickland Road, Clayton, North Carolina 27520
167700-25-6963	Smooch, LLC.	P.O. Box 2346, Smithfield, North Carolina 27577
167700-26-6270	Patricia Counts	221 E Stalling Street, Clayton, North Carolina 27520
167700-15-7659	Smooch, LLC.	P.O. Box 2346, Smithfield, North Carolina 27577
167700-16-9558	Helen P. Tuttle	P.O. Box 622, Clayton, North Carolina 27520
167700-46-3313	Young Family Irrevocable Trust & Jenny Y. Kelling	3739 National Drive, Suite 227, Raleigh, North Carolina, 27612
167700-36-7026	Johnston County	P.O. Box 1049, Smithfield, North Carolina 27577
167700-27-3413	Doris M. Matthews Living Trust	5850 Northshore Dr., Hixson, TN 37343

Red Line Engineering, P.C.
"Engineering Relationships"

November 30, 2017

Dear Clayton Area Property Owner:

The purpose of this letter is to notify you of an application filed with the Town of Clayton for a land use change or development proposal involving property adjacent to, or in close proximity to, property shown in your ownership by Johnston County tax records. Per Town of Clayton regulations, a Neighborhood Meeting will be held to provide information to area residents about the nature of the proposal. A representative of the applicant will be present to explain their application, answer questions, and solicit comments.

Meeting Date: TBD **Meeting Time:** TBD

Meeting Location: TBD

Type of Application: Rezoning (B-2 to B-3) & Special Use Allocation

Project/Proposal Address: 7635 US Highway 70 W Business, Clayton, North Carolina, 27520

Description of project/proposal: The proposed project consists of developing approximately 5 acres of the 23+ acre parcel for use as an equipment sales and rental facility. Similar facilities exist on the US Hwy 70 corridor and have been found to be appropriate for this overlay district. The adjacent parcels to the north and south are zoned B-3, which has been found in harmony with surrounding parcels. Equipment sales & rental is allowed in B-3 Zoning by special use permit. As such, we are submitting this application for a rezoning from B-2 to B-3 and special use permit for equipment sales & rental.

At a minimum, the following will be available for your inspection at the Neighborhood Meeting:

1. A copy of the project application.
 2. A map at a scale that is appropriate to the project and shows neighboring properties and roads.
 3. A map, drawing, or other depiction of the proposed land use change or development proposal.
- A map is enclosed with this letter showing the location of the property that is subject to this application for land use change and/or development proposal.

If you have any questions prior to or after this meeting, you may contact us at 919-779-6851. You may also contact the Planning Department at 919-553-5002.


Sincerely,

Moffat Properties, LLC. (Developer)
4901 Unicon Drive, Wake Forest, North Carolina 27587
(919) 669-7469

Red Line Engineering, P.C. (Engineer)
1401 Aversboro Road, Garner, North Carolina 27529
(919) 779-6851

Cc: Town of Clayton Planning Dept.

1401 Aversboro Road, Suite 210 ■ Garner, NC 27529 ■ Office: (919)779-6851 ■ www.rle-pc.com

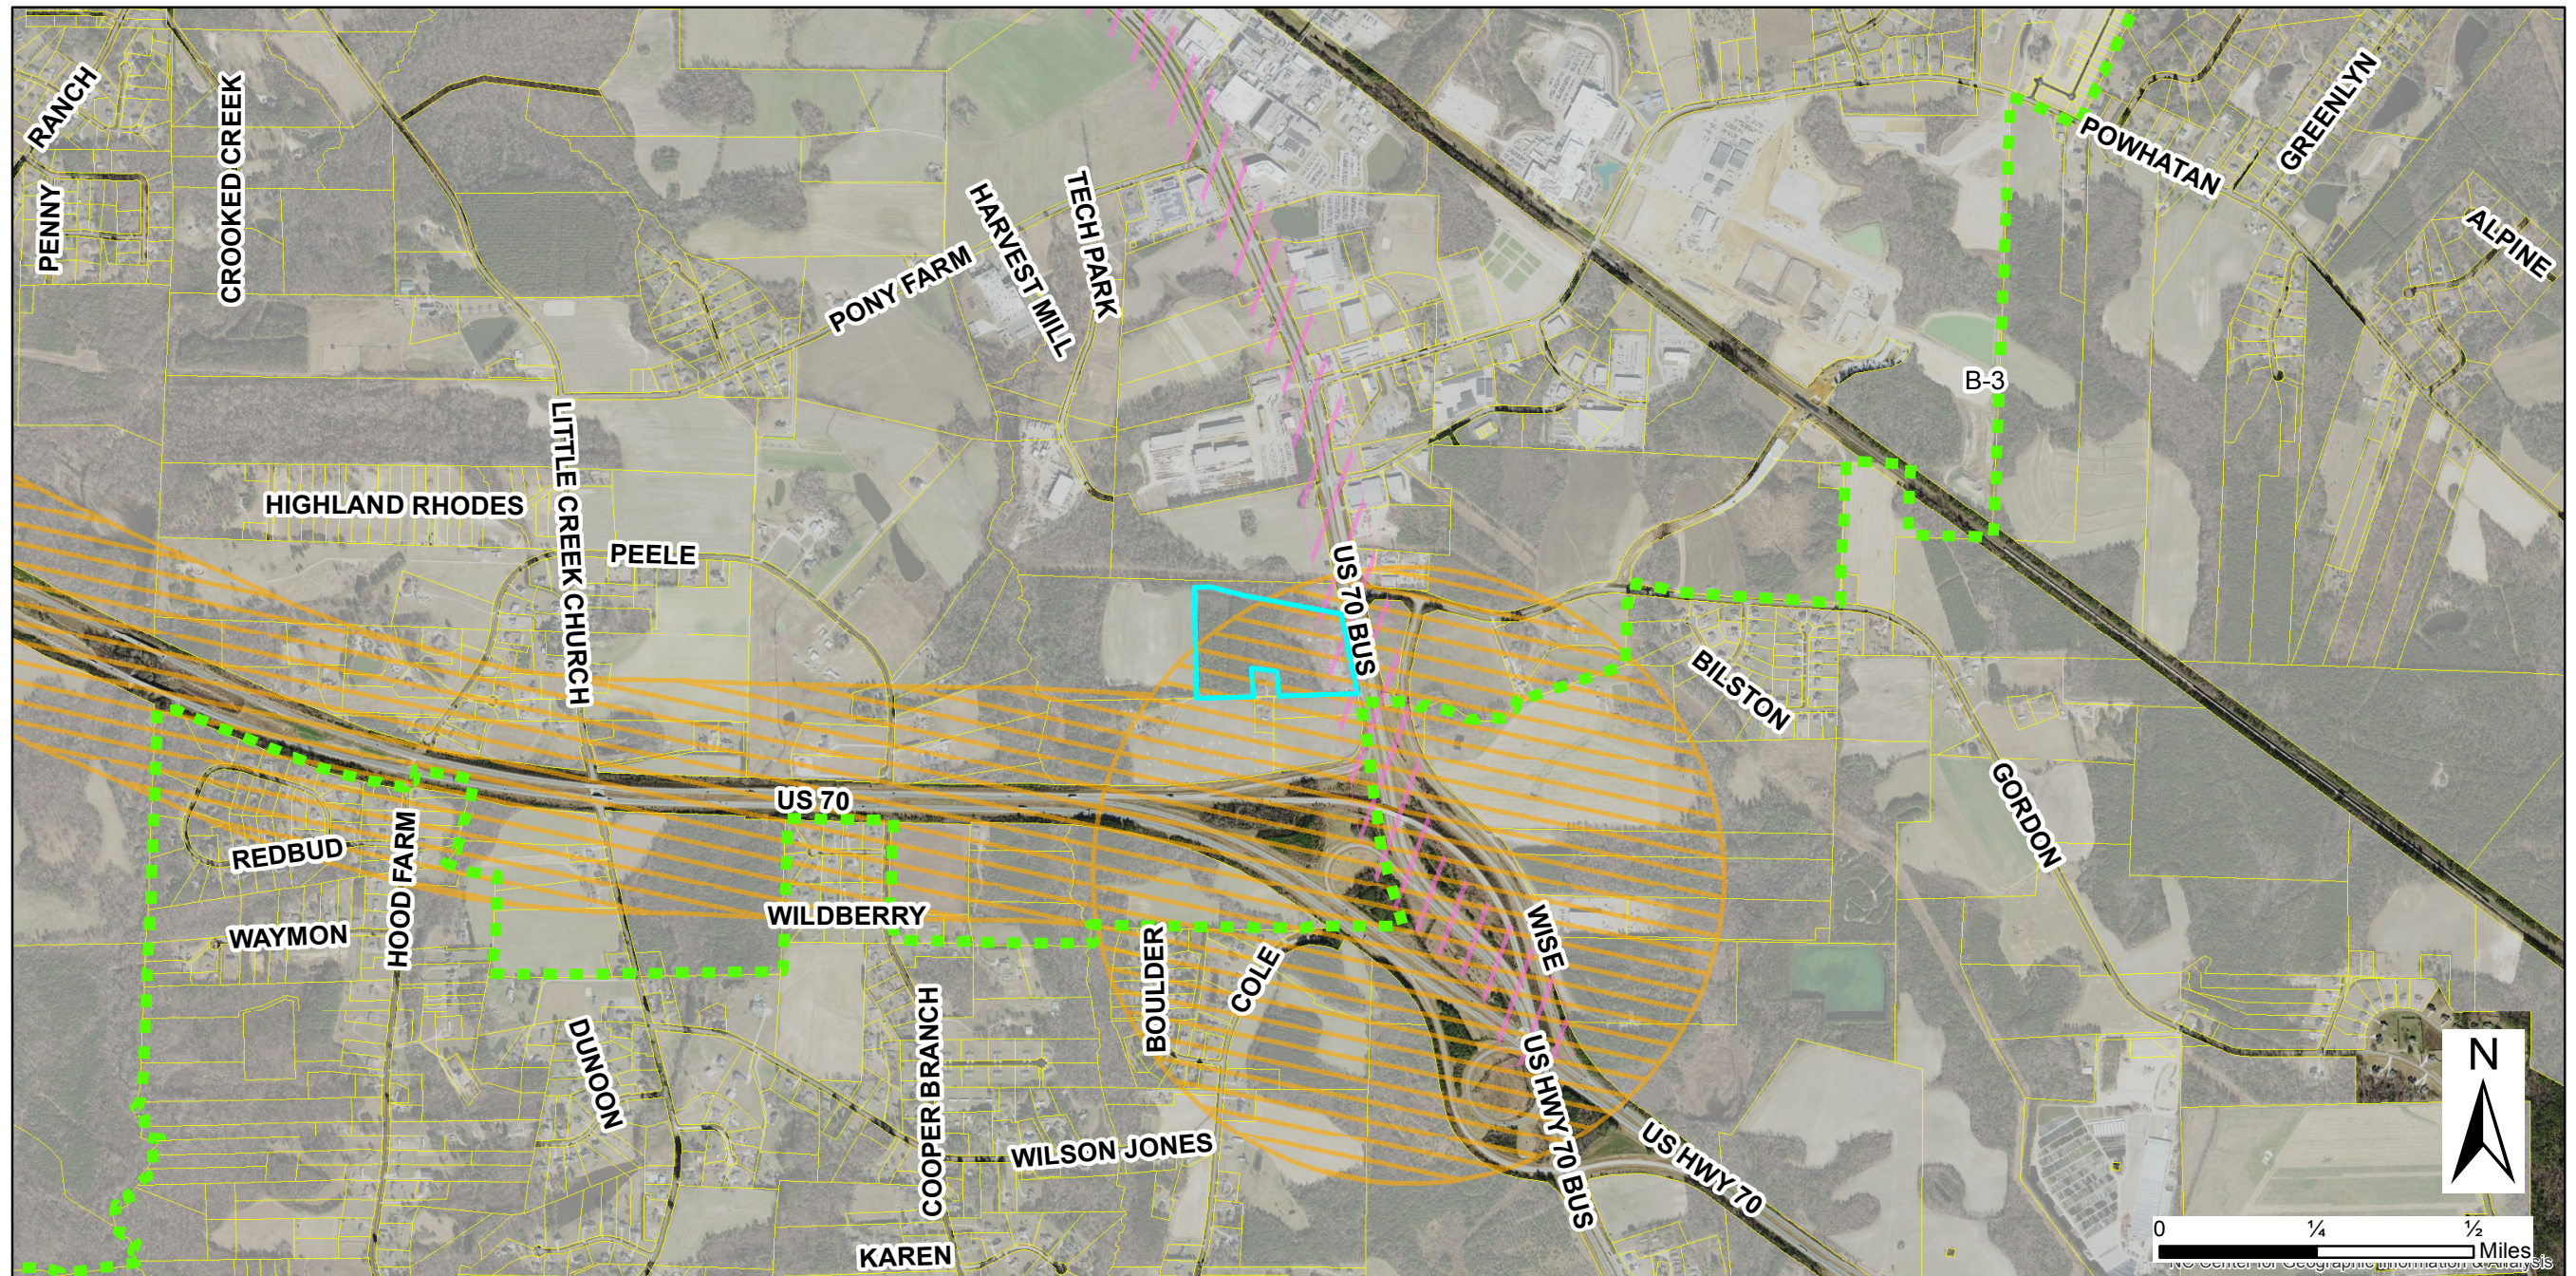

Request:
2017-188-RZ, Sunbelt Rental,
Scenic Highway Overlay, overview

Applicant: Moffat Properties, Inc.
 Property Owners: CMH Homes Inc.
 Parcel ID: 167700-26-7660
 Tag#: 05i05035a

Staff Report Map







Document Path: O:\PLANNING\REZONING\Rezoning\2017\2017-188-RZ Sunbelt Rental\Map\Map - Sunbelt Rental SHO zoomout- 2017-188-RZ.mxd

Legend

- Town ETJ
- Thoroughfare Overlay
- Scenic Highway Overlay
- Site

02/22/2018

Produced by: TOC Planning
 Disclaimer: Town of Clayton assumes no legal
 responsibility for the quality of the data
 represented here.

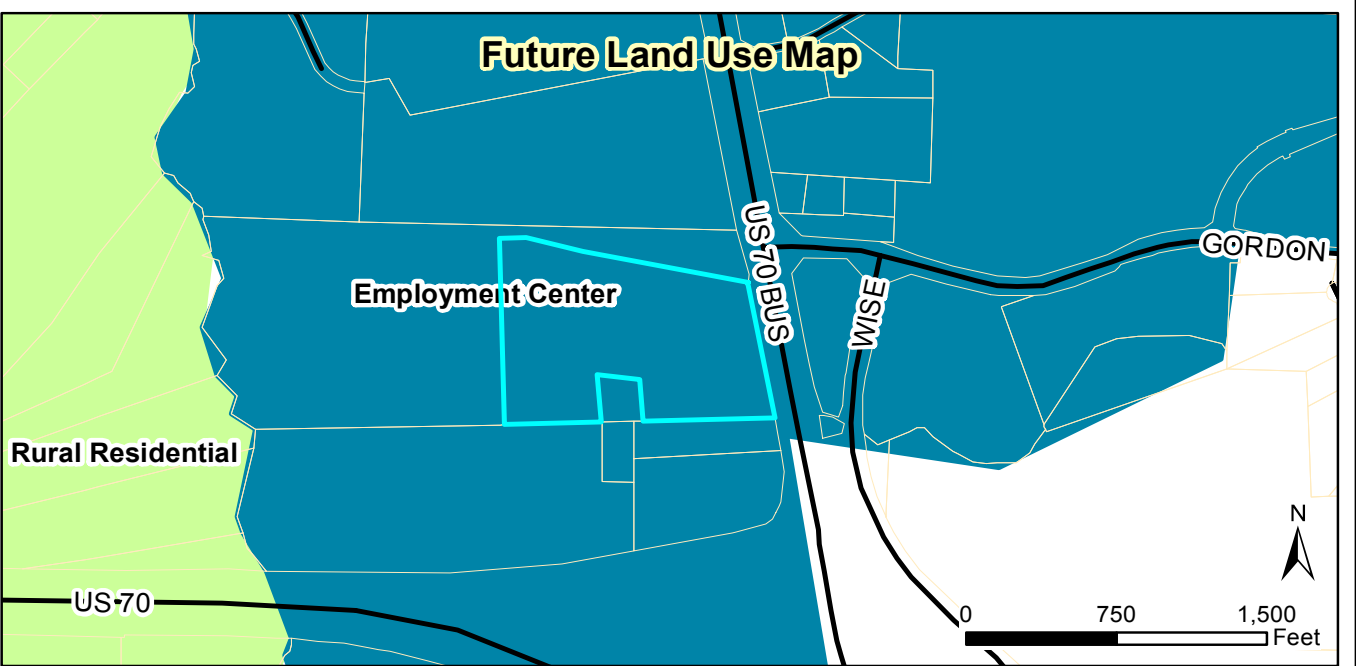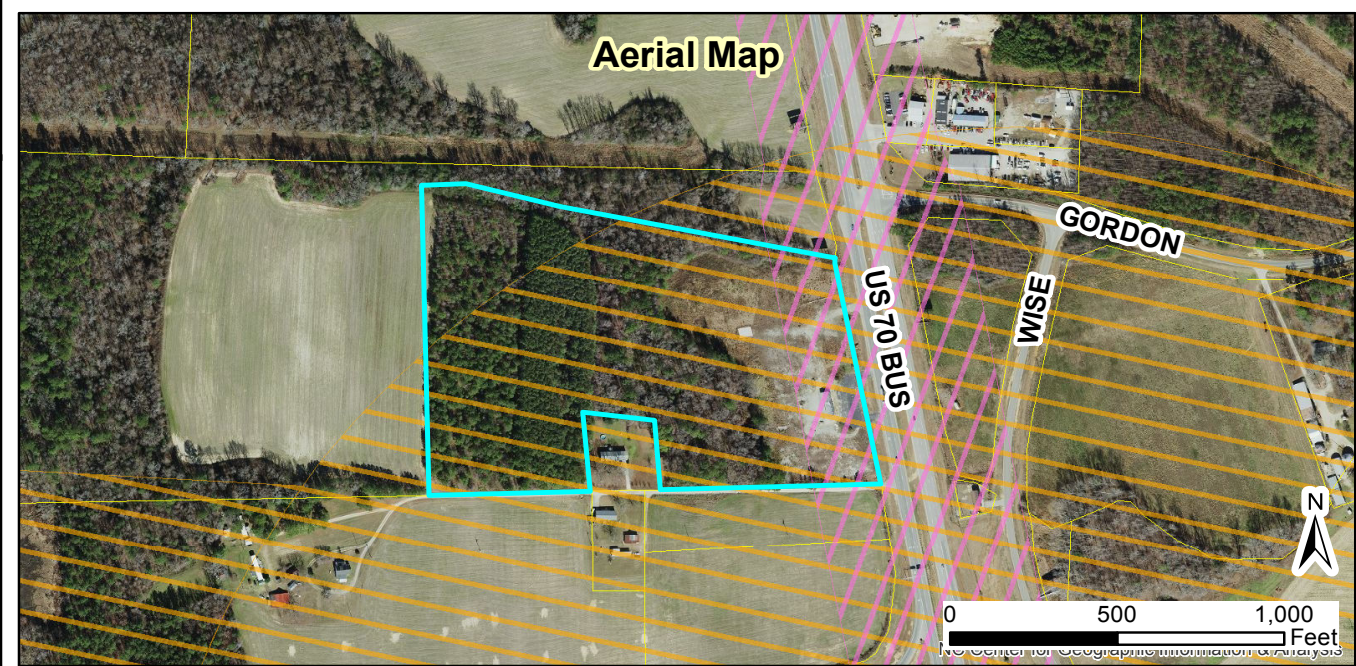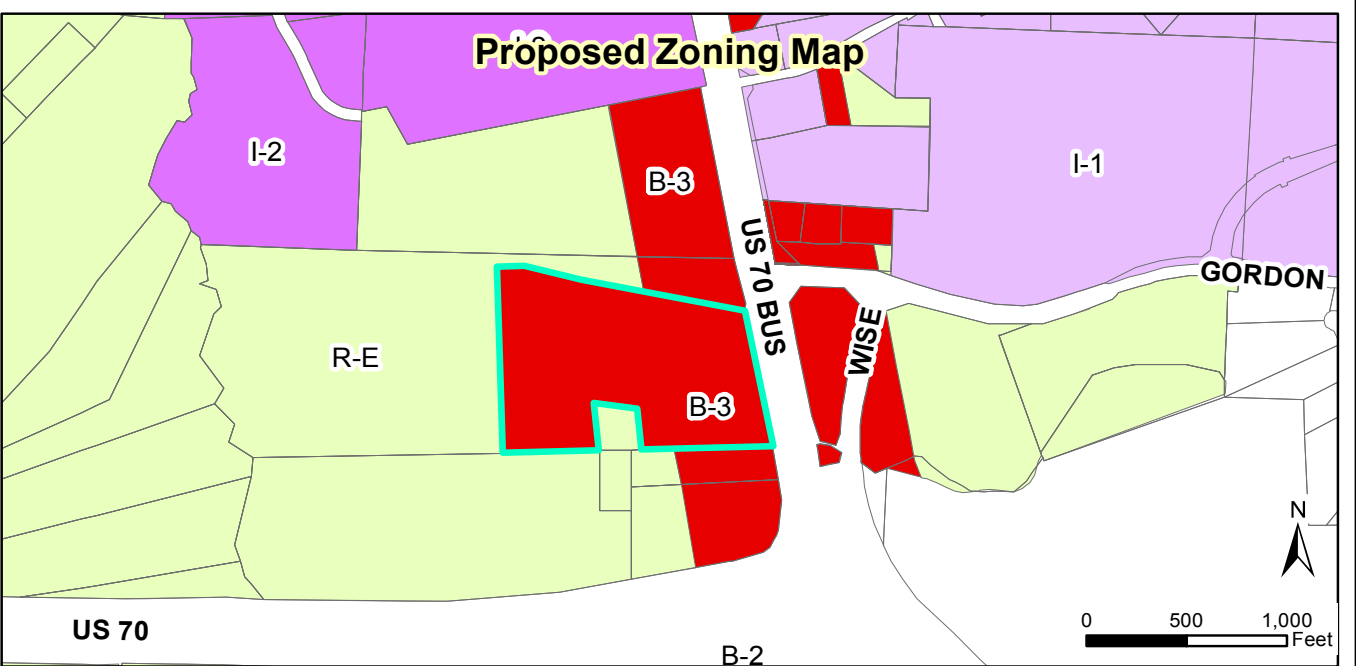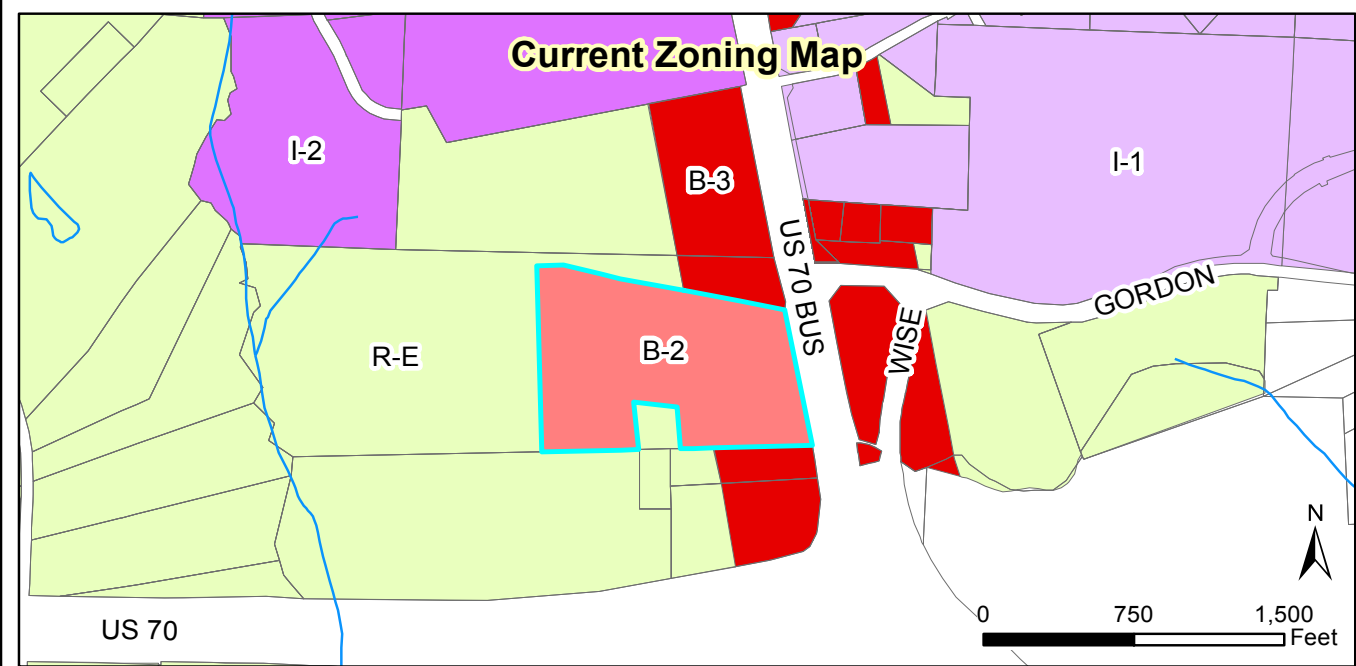

Request:
2017-188-RZ, Sunbelt Rental rezoning to B-3.

Applicant: Moffat Properties, Inc.
 Property Owners: CMH Homes Inc.
 Parcel ID: 167700-26-7660
 Tag#: 05i05035a

Staff Report Map



Document Path: O:\PLANNING\REZONING\Rezoning\2017\2017-188-RZ Sunbelt Rental\Map\Map - Sunbelt Rental - 2017-188-RZ.mxd

Legend

- 100-yr Flood Zone
- Thoroughfare Overlay
- Scenic Highway Overlay
- Watershed Protection Overlay
- Site

01/11/2018
 Produced by: TOC Planning
 Disclaimer: Town of Clayton assumes no legal responsibility for the quality of the data represented here.



Town of Clayton
Planning Department
111 E. Second Street, Clayton, NC 27520
P.O. Box 879, Clayton, NC 27528
Phone: 919-553-5002

Planning Board
February 26, 2018

STAFF REPORT


Application Number: 2017-188-RZ Project Name: Sunbelt Rental, Rezoning

NC PIN / Tag #: 167700-26-7660 / 05i05035a
Town Limits/ETJ: ETJ
Overlay: Scenic Highway Overlay District (SHO) and Thoroughfare Overlay District (TOD)
Applicant: Moffat Properties, Inc.
Owner: CMH Homes Inc., Rental Properties Department
Location: The property is located at 7635 US Hwy 70 Bus., at the old Clayton Homes site.

Public Noticing:

- Neighborhood meeting December 19, 2018
- Site posted January 16, 2018
- Letters mailed prior to February 23, 2018
- Newspaper ad posted the two Fridays prior to the Hearing (starting February 23, 2018)

REQUEST: Rezoning from Neighborhood Business (B-2) to Highway Business (B-3) and removal of the property from the Scenic Highway Overlay District (SHO). Specifically, this relates to the Scenic Highway Overlay at the interchange of US Hwy 70 Bus. and US Hwy 70 Bypass.

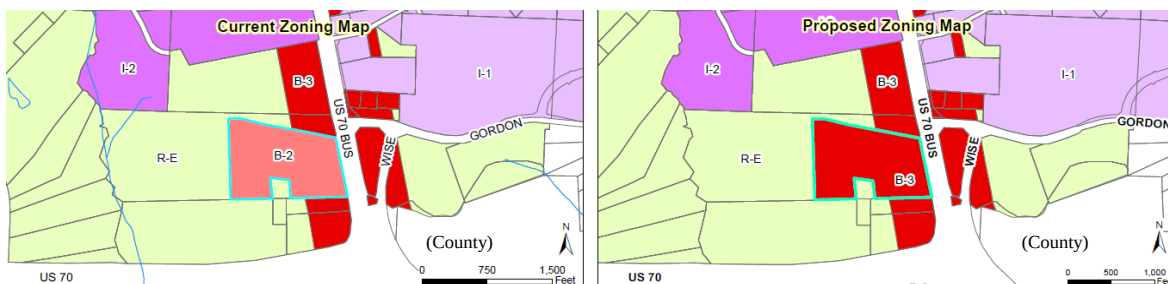


SITE DATA:

Acreage: 23.4 acres
Existing Use: Vacant

ADJACENT ZONING AND LAND USES:

The majority of the property is within the Scenic Highway Overlay District. The entire frontage along US Hwy 70 Bus. is within this overlay, as well as the Thoroughfare Overlay District.

Direction	Zoning District	Zoning Overlay District	Existing Use
North	Highway Business (B-3) and Residential Estate (R-E)	Thoroughfare Overlay	Vacant / Agricultural
South	Highway Business (B-3) and Residential Estate (R-E)	Scenic Highway Overlay and Thoroughfare Overlay	Agricultural, and two large-lot Single Family Residential homes
East	Highway Business (B-3)	Scenic Highway Overlay and Thoroughfare Overlay	Vacant / Agricultural
West	Residential-Estate (R-E)	Scenic Highway Overlay only	Agricultural

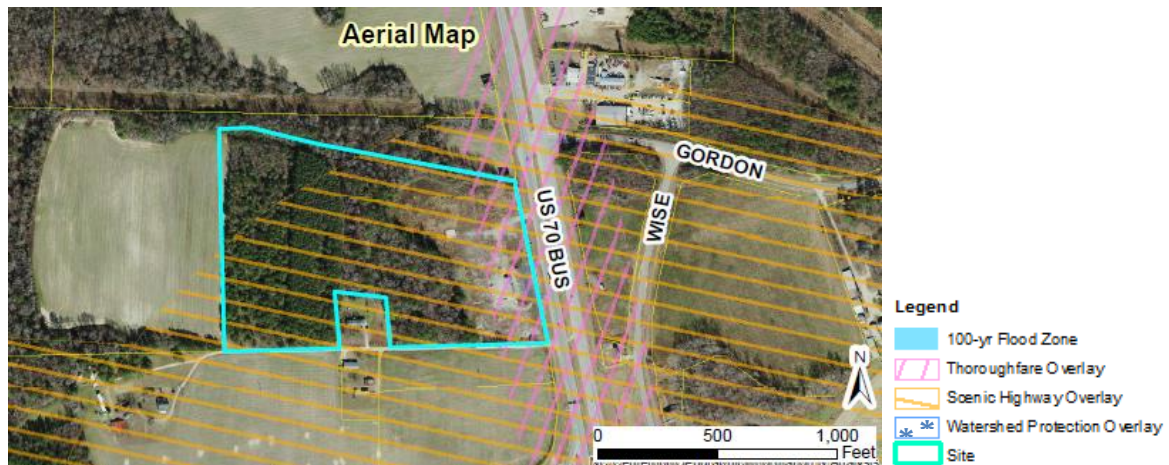

STAFF ANALYSIS AND COMMENTARY:

Overview

The applicant is requesting to rezone 23.4 acres from Neighborhood Business (B-2) to Highway Business (B-3), as well as to remove the property from the Scenic Highway Overlay District (SHO). The SHO restricts certain additional uses beyond those of the standard underlying zoning district(s) because the two interchanges function as entrances, or gateways, into Clayton from US Hwy 70 Bypass. The applicant has submitted two concurrent applications: a Special Use Permit, which is required in the B-3 zoning district to allow Vehicle Sales and Rental, and a Major Site Plan to construct an equipment rental yard and associated offices.

Existing vs. Proposed Zoning

The following list of uses are typical (but not exhaustive) of the existing zoning district: Neighborhood Business (B-2).

- Upper-story residence (i.e. – apartments above retail or mixed use)
- Daycare
- Government service
- Fitness center
- Car-wash
- Creative studio (i.e. – yoga, art, karate, etc.)
- Bank
- Offices, including medical office
- Restaurant
- Retail
- Service

The following list of uses are typical (but not exhaustive) of the proposed zoning district: Highway Business (B-3).

- Nursing home
- Upper-story residence
- Daycare
- Hospital
- Trade or technical school
- Government service
- Fitness center
- Nursery
- Car-wash
- Convenience store
- Creative studio
- Bank
- Hotel
- Office, including medical office
- Microbrewery
- Restaurant
- Retail
- Service

The Scenic Highway Overlay District (SHO) further restricts uses and development within ½ mile of the interchange of US Hwy 70 Bus. and US Hwy 70 Bypass (see §155.204(C) Table 2-8, below). The purpose of the SHO is to “encourage the development of specific uses at SHO interchanges, evoking a sense of arrival at a significant urban destination”. The applicant seeks to remove the property from the SHO because Vehicle Rental and Sales is not a permitted use within the SHO. The applicant has also submitted a Major Site Plan (running concurrently) for an equipment rental facility, which would utilize outdoor equipment storage, similar to several sites in the vicinity, the most visible of which may be the Herc Rental site (formerly Hertz) on the corner of US Hwy 70 Bus. and Powhatan Road. If the SHO is not removed from the subject property, then the associated Special Use Permit and Major Site Plan are not viable even if the property is successfully rezoned from B-2 to B-3. The table below describes the permitted uses in the SHO. A removal of the SHO from the subject property would permit the uses as described in the base B-3 zoning district.


§155.204(C), “Scenic Highway Overlay”, Table 2-8 Interchange Use Regulations

Use Type	SHO Interchange	Specific Use Section
Residential Uses		
Apartments	S	§155.301 (C)
Alley Loaded	S	§155.301 (B)
Nursing Home (Congregate Living Facility)	S	§155.301 (H)
Townhouse	S	§155.301 (J)
Single Family House	S	§155.301 (L)

Use Type	SHO Interchange	Specific Use Section
Upper-story Residence	P	§155.301 (M)
Public and Civic Uses		
College or University	S	§155.302 (D)
Government Service	P	§155.302 (F)
Hospital or Medical Center	C	§155.302 (G)
School (Technical, Trade or Business)	S	§155.302 (J)
School (Elementary or Secondary)	S	§155.302 (I)
Recreational Uses		
Arena, Auditorium or Stadium	S	
Indoor Entertainment	C	§155.303(A)
Commercial Uses		
Convenience Store with Gas Sales	S	§155.305 (F)
Hotel/Motel	C	§155.305 (K)
Office, General	P	§155.305 (P)
Office, Medical	P	§155.305 (Q)
Outdoor Seating/Sidewalk Cafe	S	§155.305 (R)
Restaurant, General	C	§155.305 (V)
Retail Sales, General	P	§155.305 (W)
Service, General	P	§155.305 (Z)
Veterinarian/Animal Hospital	C	§155.305 (FF)
Industrial Uses		
Research and Development	C	§155.306 (H)
Key:		
P – Permitted by right		
C – Conditional Use permitted if approved by the Board of Adjustment		
S – Special Use permitted if approved by the Town Council (TC)		
* Mixed use development is encouraged		

Consistency with the Comprehensive Plan 2040

The property is identified in the adopted Future Land Use Map as Employment Center, which is consistent with a rezoning to Highway Business (B-3).

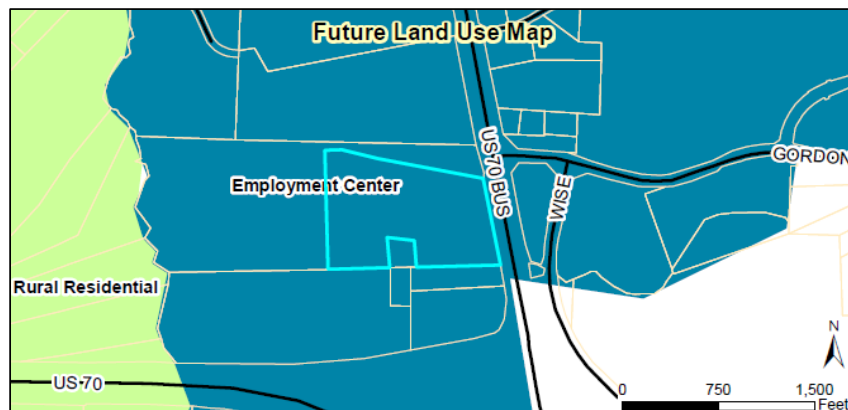

The following table identifies which zoning districts are consistent with the Future Land Use Map categories (designations).

Future Land Use Designation	COMPATIBLE ZONING DISTRICTS												
	R-E	R-10	R-8	R-6	O-R	O-I	B-1	B-2	B-3	I-1	I-2	PF	PDD
ARR	X											X	
LDR	X	X										X	
MDR		X	X	X								X	
HDR			X	X								X	
DR			X	X	X	X	X					X	X
NC						X	X	X				X	X
CC								X	X			X	X
DC							X					X	X
EC									X	X	X	X	X
ROS												X	

Consistency with Overlay Districts

This rezoning to B-3 would not affect the provisions of the SHO or the TOD (Thoroughfare Overlay District). The removal of the property from the SHO would create an irregular border in the SHO interchange area, and staff is not comfortable recommending this at this point in time. The SHO was created at a time when US Hwy 70 bypass was fairly new. The Bypass currently functions as an access-restricted highway, and has been identified as a future interstate by the state and federal government. This designation may alter the restrictions that can be placed by local governments on the future interstates (such as signage restrictions), but it will not alter restrictions regarding the uses of adjacent lands regulated by the Town's zoning jurisdiction. The interchange will likely still function as a gateway into the Town, and the additional use regulation of an overlay district may still be desired. Removing one property will be contrary to the intent of the SHO and will have the potential to reduce its effectiveness and potentially cause its piecemeal demise.

In the opinion of staff, the applicant has not sufficiently provided evidence that the removal of the SHO from the subject property would be consistent with the spirit of the overlay itself (Approval criteria #1, per §155.704(J)(1)). The stated purpose of the SHO interchange is to facilitate the establishment of uses at the gateway entrances into town that will be conducive to the creation of a sense of arrival at a significant urban destination. Additionally, the associated site plan and special use permit for an outdoor equipment storage and rental facility would seem not to improve the balance of uses (Approval criteria #3, per §155.704(J)(3)), but rather to reinforce a local industry cluster agglomeration (i.e. – equipment sales and rental).

Therefore, staff recommends a comprehensive examination of the effectiveness of the SHO and that any changes to the SHO boundary or its regulations be considered holistically and not piecemeal. This may be especially relevant given the recent designation of the corridor as a future interstate. If modifications are intended to the SHO, staff recommends that these potential changes be brought to the attention of Council as an amendment to the SHO boundary and/or its regulating text in §155.204 "Overlay Districts".

Compatibility with surrounding land uses and potential for adverse effects

The site is located on the highway with vacant or single family homes adjacent. It is likely that any commercial development will have a driveway on the highway and/or cross-access to adjacent parcels, and that adjacent property will not be significantly impacted.

Capacity/adequacy of public facilities and services

Water and sewer facilities exist in the US Hwy 70 Business corridor and can be accessed by the site, although boring under the highway may be necessary.

CONSIDERATIONS:

- Rezoning is decided by the Town Council. The Planning Board shall make a recommendation to the Town Council.
 - When adopting or rejecting the rezoning, the Town Council shall approve a statement describing whether its action is consistent with adopted plans and/or policies of the Town and explaining why the Council considers the action taken to be reasonable and in the public interest. A successful rezoning that is inconsistent with an adopted plan requires that the plan be amended to be consistent with the rezoning decision.
-

STAFF RECOMMENDATION:

- Approval of the rezoning from Neighborhood Business (B-2) to Highway Business (B-3).
 - Denial of the removal of the property from the Scenic Highway Overlay District.
-

ATTACHMENTS:

- 1) Application
- 2) Staff Report Maps
- 3) Neighborhood Meeting Materials

Red Line Engineering, P.C.

"Engineering Relationships"

December 6, 2017

Dear Clayton Area Property Owner:

The purpose of this letter is to notify you of an application filed with the Town of Clayton for a land use change or development proposal involving property adjacent to, or in close proximity to, property shown in your ownership by Johnston County tax records. Per Town of Clayton regulations, a Neighborhood Meeting will be held to provide information to area residents about the nature of the proposal. A representative of the applicant will be present to explain their application, answer questions, and solicit comments.

Meeting Date: December 19, 2017 **Meeting Time:** 7:30 pm

Meeting Location: The Clayton Center (111 East 2nd Street, Clayton)

Type of Application: Rezoning (B-2 to B-3) & Special Use

Project/Proposal Address: 7635 US Highway 70 W Business, Clayton, North Carolina, 27520

Description of project/proposal: The proposed project consists of developing approximately 5 acres of the 23+ acre parcel for use as an equipment sales and rental facility. Similar facilities exist on the US Hwy 70 corridor and have been found to be appropriate for this overlay district. The adjacent parcels to the north and south are zoned B-3, which has been found in harmony with surrounding parcels. Equipment sales & rental is allowed in B-3 Zoning by special use permit. As such, we are submitting this application for a rezoning from B-2 to B-3 and special use permit for equipment sales & rental.

At a minimum, the following will be available for your inspection at the Neighborhood Meeting:

1. A copy of the project application.
2. A map at a scale that is appropriate to the project and shows neighboring properties and roads.
3. A map, drawing, or other depiction of the proposed land use change or development proposal.

A map is enclosed with this letter showing the location of the property that is subject to this application for land use change and/or development proposal.

If you have any questions prior to or after this meeting, you may contact us at 919-779-6851. You may also contact the Planning Department at 919-553-5002.

Sincerely,

Moffat Properties, LLC. (Developer)
4901 Unicon Drive, Wake Forest, North Carolina 27587
(919) 669-7469

Red Line Engineering, P.C. (Engineer)
1401 Aversboro Road, Garner, North Carolina 27529
(919) 779-6851


Cc: Town of Clayton Planning Dept.

1401 Aversboro Road, Suite 210 ■ Garner, NC 27529 ■ Office: (919)779-6851 ■ www.rle-pc.com



*** DISCLAIMER ***

Johnston County assumes no legal responsibility for the information represented here.

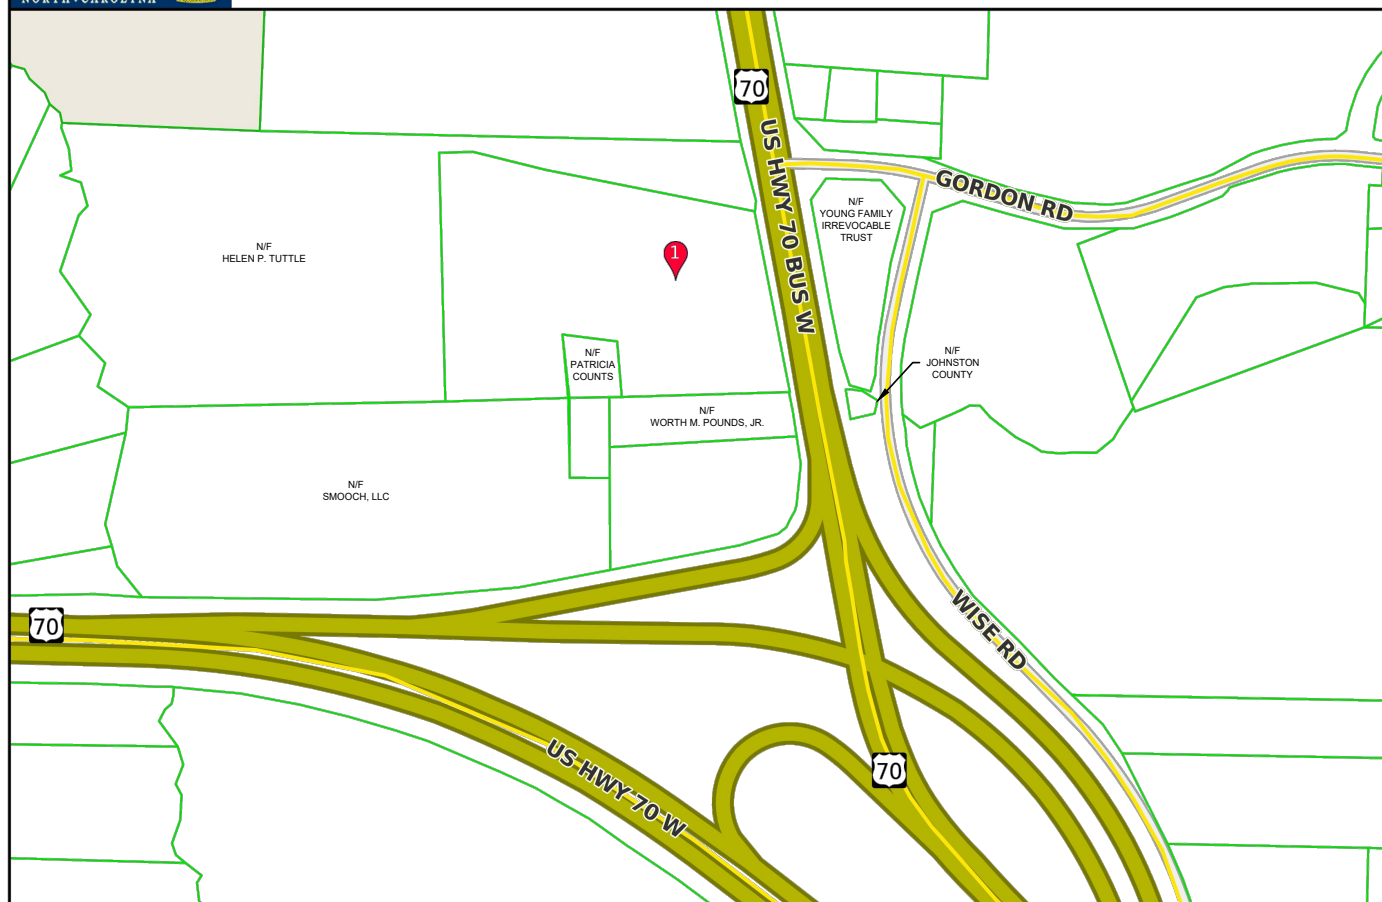

Scale: 1:6534 - 1 in. = 544.51 feet

(The scale is only accurate when printed landscape on a 8 1/2 x 11 size sheet with no page scaling.)

Johnston County GIS
December 6, 2017

NEIGHBORHOOD MEETING ATTENDANCE ROSTER

Project: Clayton Homes Sunbelt Site

Application: Rezoning & Special Use

Location/Date: The Clayton Center (York Room) / 12-19-17

	NAME	ADDRESS
1	Gary McCabe	1401 Aversboro Rd, Suite #210, Garner, NC 27529
2	Timothy Lance	1401 Aversboro Rd, Suite #210, Garner, NC 27529
3	Craig Moffatt	4901 Union Drive, Wake Forest, NC 27587
4		
5		
6		
7		
8		
9		
10		
11		
12		
13		
14		
15		
16		
17		
18		
19		
20		

NEIGHBORHOOD MEETING SUMMARY FORM

FILL OUT THE FOLLOWING:

Application: Rezoning & Special Use

Date of Mailing: _____

I hereby attest that letters were mailed to the addresses listed on the Adjacent Property Owners List (attached) ten days prior to the Neighborhood Meeting:

Printed Name: Craig Moffat Signature: _____

Date of Meeting: 12/19/17 Time of Meeting: 7:30

Location of Meeting: The Clayton Center (York Room)

Meeting Summary/Minutes: *provide a summary of the discussion held at the meeting, including issues raised and any resolution discussed, and any changes made to the application as a result of the meeting.*

Meeting End: 8:45pm (No show)

Please write clearly (or submit a typed summary). Use additional sheets if necessary.

PUBLIC NOTICE

In accordance with NC GS 160A-384, the Clayton Town Council will hold a public hearing on April 2, 2018, at 6:00 PM at Town Hall, 111 East Second Street, to consider rezoning request 2017-188-RZ, Sunbelt Rental rezoning, for parcel number(s) 167700-26-7660 (Tag# 05i05035a), all within the town's extraterritorial jurisdiction. The property is located at 7635 US Hwy 70 Bus. West. The requested change is from Neighborhood Business (B-2) and within the Scenic Highway Overlay District to Highway Business (B-3) and removed from the Scenic Highway Overlay District.

The Clayton Town Council reserves the right to approve the request as presented or any portion of the request without necessity of withdrawal or modification of the application or additional public hearing on the matter. Likewise, the Town Council may designate approval to the district requested or another district or districts without modification of the request or additional public hearing.

This is an open meeting and the public is invited to attend.

Jay McLeod, Senior Planner
919-553-5002

The Clayton News Star

Please advertise on the following dates:
March 23, 2018
March 30, 2018

Affidavit of publication required.



Town of Clayton
Planning Department
111 E. Second Street, Clayton, NC 27520
P.O. Box 879, Clayton, NC 27528
Phone: 919-553-5002
Fax: 919-553-1720

March 20, 2018

NOTICE

SUBJECT: Project #: 2017-188-RZ, Sunbelt Rental rezoning
Address: 7635 US Hwy 70 Bus. West
PIN / Tag#: 167700-26-7660 / 05i05035a
Applicant: Moffat Properties, Inc.

Dear Clayton Area Property Owner:

Notice is hereby given that the Clayton Town Council will hold a public hearing on Monday, April 2nd, at 6:00 PM at Town Hall, 111 E Second Street, to consider the above referenced application, requesting the rezoning of approximately 23 acres. The requested rezoning change is from B-2 (Neighborhood Business) to B-3 (Highway Business). In addition, the applicant has also request to remove their property from the Scenic Highway Overlay District, to allow the use of "Vehicle Sales and Rental". Please see the map on the back of this letter.

Based upon records in the Johnston County Tax Office, you are the owner of property that is within 100 feet of this proposed rezoning request. You are invited to attend this meeting and express your opinions on this request to Council.

If you should need additional assistance or information, please contact the Planning Department at (919) 553-5002.

Sincerely,


Jay McLeod, AICP
Senior Planner

cc: File folder: 2017-188-RZ
Kimberly Moffett, Town Clerk



Aerial Map


TOWN OF CLAYTON
PLANNING BOARD WRITTEN RECOMMENDATION
ZONING ORDINANCE AMENDMENT
(Rezoning or Text Amendment)

2017-188-RZ, Sunbelt Rental, rezoning

On 02/26/2018, the Planning Board heard the above-referenced request and made the following vote:

Recommendation to Town Council to ☒ approve ☐ deny

Signed: *- Approve rezoning from B-2 to B-3 & remove the subject property from the Scenic Highway Overlay interchange district.*

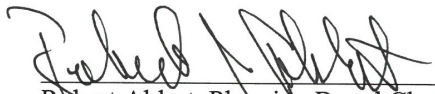
Robert Ahlert, Planning Board Chair



Town Council Agenda Cover Sheet

Meeting Date

March 19 2018

Agenda Location

Old Business

Item Title

Special Event Costs & Town Sponsorship Review

Presenter

Kaitlin Russo, Economic Development Specialist

Summary/Description

The Town of Clayton prides itself on being "A Premier Community for Active Families," and Town Council has set a goal for the past decade of creating an "alive" Downtown. Special events, such as the Town's annual July 4th celebration or the Clayton Chamber of Commerce's Harvest Festival, play an integral role in achieving that goal, living up to our tagline, improving the quality of life for residents, building a sense of community, showcasing local and regional talent, enriching cultural opportunities, drawing first-time visitors and contributing to Clayton's local economy. But as the Town continues to grow, the cost and demand on Town resources for these events have grown as well. To help quantify those costs and demands, Town staff, to include representatives from almost every department, have spent weeks compiling the amount of public resources expended for each of the existing special events hosted either by the Town, community organizations or in partnership. They have also spent time working to streamline and improve the special event policy and approval process.

The Special Events Cost Spreadsheet shows that significant staff time goes into ensuring each event held in the Town of Clayton is a safe, quality event. Special events are a complicated balance of creating fun, diverse and engaging activities for the public, and guarding against possible negative impacts on residents and businesses AND the expenditure of excessive public resources and tax dollars.

To complete the revisions to the Special Event policy, process, and any required Town ordinance changes, staff is seeking guidance from Town Council on two matters: the number of events the Town should co-sponsor (meaning Town resources – such as police officers, street barricades, etc... – are provided at no cost); and the acceptable level of taxpayer expenditure on such resources. Based on this review of existing event costs, it is staff's recommendation that Town Council agree to cap Town-sponsored events at existing funding levels and offer sponsorship to only the following legacy community events: Clayton Harvest Festival, Clayton Christmas Parade, and Clayton High School Homecoming parade. Staff has had several conversations with event organizers and invited them to attend the March 19 Council meeting hear the discussion.

Requested Action

Provide Direction to Staff

Additional Documents to be Included in Agenda Packet

Special Event Cost Spreadsheet

(Draft Policy & Ordinance Changes to Come in Future Meeting based on Direction from Council

	Event Name	Event Organizer	Recovered Costs:						Gross Cost to Town	Net Cost to Town
			Application Fee	Square Rental Fees	Off Duty Police	Street Closure / Barricades	Electric / Garbage	TOTAL		
Recurring Private Events	AlzNC - Johnston County Walk	Alzheimers of JoCo	\$ 100.00	\$ 25.00	\$ 140.00	\$ -	\$ 62.00	\$ 327.00	\$ 327.00	\$ -
	Mondo Roots Music & Art Faire	CVA	\$ 100.00	\$ 25.00	\$ 1,540.00	\$ 50.00	\$ 10.00	\$ 1,725.00	\$ 6,351.71	\$ 4,626.71
	The Shindig	Mid-Day Rotary	\$ 100.00	\$ 25.00	\$ 1,540.00	\$ 50.00	\$ 10.00	\$ 1,725.00	\$ 6,351.71	\$ 4,626.71
	Never Forget 911 Fun Run/Walk	Never Forget 9/11 Foundation	\$ 100.00	\$ -	\$ 2,625.00	\$ 50.00	\$ 117.00	\$ 2,892.00	\$ 4,997.57	\$ 2,105.57
	Community Christmas Eve Service	Greater Heights Church	\$ 100.00	\$ 25.00	\$ -	\$ -	\$ 10.00	\$ 135.00	\$ 140.00	\$ 5.00
	Total Cost								\$18,167.99	\$11,363.99

	Event Name	Event Organizer	Recoverable Cost if Fees Were Charged:						Gross Cost to Town	Net Cost to Town
			Application Fee	Square Rental Fees	Off Duty Police	Street Closure / Barricades	Electric / Garbage	TOTAL		
Town or Town Sponsored	Easter Egg Hunt	Parks & Rec	\$100.00	\$0.00	\$0.00	\$0.00	\$0.00	\$100.00	\$3,326.38	\$3,326.38
	Rock the Block	Library	\$100.00	\$25.00	\$0.00	\$0.00	\$52.00	\$177.00	\$210.00	\$210.00
	Downtown Trick or Treat	Parks & Rec	\$100.00	\$25.00	\$945.00	\$50.00	\$104.00	\$1,224.00	\$5,505.44	\$5,505.44
	Clayton Road Race - May	Parks & Rec	\$100.00	\$0.00	\$2,625.00	\$50.00	\$117.00	\$2,892.00	\$11,372.57	\$11,372.57
	Concert Series - May	CDDA	\$100.00	\$25.00	\$280.00	\$50.00	\$270.00	\$725.00	\$8,437.97	\$8,437.97
	Concert Series - June	CDDA	\$100.00	\$25.00	\$280.00	\$50.00	\$270.00	\$725.00	\$8,437.97	\$8,437.97
	July 4th Celebration	Parks & Rec	\$100.00	\$0.00	\$5,425.00	\$50.00	\$510.00	\$6,085.00	\$53,847.67	\$53,847.67
	Concert Series - July	CDDA	\$100.00	\$25.00	\$280.00	\$50.00	\$270.00	\$725.00	\$8,437.97	\$8,437.97
	Concert Series - August	CDDA	\$100.00	\$25.00	\$280.00	\$50.00	\$270.00	\$725.00	\$8,437.97	\$8,437.97
	Harvest & Music Festival - September	Chamber	\$100.00	\$300.00	\$11,025.00	\$150.00	\$520.00	\$12,095.00	\$22,206.82	\$22,206.82
	Concert Series - September	CDDA	\$100.00	\$25.00	\$280.00	\$50.00	\$270.00	\$725.00	\$8,437.97	\$8,437.97
	Movie Night - September	CDDA	\$100.00	\$25.00	\$0.00	\$0.00	\$114.00	\$239.00	\$1,210.00	\$1,210.00
	Halloween Hayride	Parks & Rec	\$100.00	\$0.00	\$0.00	\$0.00	\$0.00	\$100.00	\$5,351.38	\$5,351.38
	Movie Night - October	CDDA	\$100.00	\$25.00	\$0.00	\$0.00	\$114.00	\$239.00	\$1,210.00	\$1,210.00
	Movie Night - October	CDDA	\$100.00	\$25.00	\$0.00	\$0.00	\$114.00	\$239.00	\$1,210.00	\$1,210.00
	CHS Homecoming Parade	CHS	\$100.00	\$0.00	\$630.00	\$50.00	\$0.00	\$780.00	\$1,606.99	\$1,606.99
	Christmas Parade	Rotary	\$100.00	\$25.00	\$3,885.00	\$50.00	\$140.00	\$4,200.00	\$9,000.58	\$9,000.58
	Christmas Village & Tree Lighting	CDDA	\$100.00	\$50.00	\$2,765.00	\$50.00	\$104.00	\$3,069.00	\$5,038.79	\$5,038.79
	Total Cost								\$163,286.47	\$163,286.47

NOTE: Costs to the Applicants that are refundable deposits are NOT included in the costs reflected above.



Town Council Agenda Cover Sheet

Meeting Date

March 19 2018

Agenda Location

Old Business

Item Title

New Engineering & Planning Fees

Presenter *(Name & Title)*

Rich Cappola, P.E. – Director of Engineering & Inspections

Summary/Description**Requested Action**

Approval

Additional Documents To Be Included in Agenda Packet

- Memo to Manager
- Ordinance

Engineering & Inspections

111 East Second Street
Clayton, North Carolina 27520



The Premier Community

For Active Families

MEMORANDUM

TO: Adam Lindsay – Town Manager

CC: Kimberly Moffat – Town Clerk

FROM: Rich Cappola, P.E. – Director of Engineering & Inspections

DATE: March 09, 2018

SUBJECT: New Engineering & Planning Department Fees request
UPDATE

This memo is an update to the previously request presented to Town Council at the January 16, 2018 meeting.

Direction of the Town Council was to review the proposed fees with stakeholders of the development community prior to approval. As a result, the proposed fees were discussed at the February 16, 2018 “Developer’s Breakfast” where Town staff presented changes to the development process, which included a discussion of these fees. As part of the programming staff discussed the proposal currently in front of Town Council and the justification for the fees. Follow-up conversations with several of the stakeholders in attendance indicated that the fees associated with the services provided by the Engineering function of the Town were not uncommon and that the rates proposed were reasonable.

Additionally, as a result of Town Council discussion, the comprehensive list of fees has been updated to consolidate all fees associated with the Engineering function to make it more clear to developers what the costs associated with their proposed developments will be.

Staff is proposing the adoption of the fees attached to provide a revenue source to offset some of the expenditures associated with the review and approval of CDs. Action is requested at the March 19, 2018 Town

P.O. Box 879 • Clayton, North Carolina 27528 • Office (919)553-5002 • Fax (919)553-8919

www.townofclaytonnc.org

Council meeting with an effective date of April 2, 2018 with any projects not currently under review at that time will be subject to these fees.

Town of Clayton
Amendment to the Comprehensive
List of Fees and Charges

BE IT HEREBY APPROVED BY THE TOWN COUNCIL FOR THE TOWN OF CLAYTON, NORTH CAROLINA, THAT THE FOLLOWING SHALL BE AMENDED TO ITS COMPREHENSIVE LIST OF FEES AND CHARGES:

Engineering:

Engineering Review Fees

Residential Subdivision (initial and 2 nd submittal)	\$250.00 + \$10 per lot
Residential Re-review (per review)	\$100.00
Non-residential (initial and 2 nd submittal)	\$250.00 + \$25 per acre
Non-residential Re-review (per review)	\$100.00
Infrastructure Only (Road/ Sewer/ Water extension)	\$250.00+ \$0.25 per linear foot
Alternative Standard Request	\$500.00 per standard
Construction Plan Amendment/revision to approved Plans	\$50.00 + \$5 per sheet
Pump Station Review - CDs	\$500.00
Pump Station Review - re-review	\$250.00
Special Study (Flood Study, Traffic Calming, etc.)	\$250.00
Floodplain MGMT Document Review (LOMR, CLOMR, etc.)	\$100.00 per form
Record Drawing/As-Built Review	\$200.00
Record Drawing/As-Built Review Re-review	\$ 50.00
Infrastructure Performance Guarantee (non-cash) - initial	\$100.00
Infrastructure Performance Guarantee (cash)	No Charge
Infrastructure Performance Guarantee renewal or reduction	\$ 50.00
Landscaping Performance Guarantee	\$100.00
Encroachment Agreement	\$ 50.00
Encroachment Agreement (after work started/completed)	\$ 75.00
Water Extension Permit Forms	\$100.00 Each
Sewer Extension Permit Forms (FTA, FTSE, etc.)	\$100.00 Each
Wastewater Allocation Requests	\$ 50.00

Engineering Inspection Fees

Public Streets Construction (Curb & gutter)	\$1.50 per Linear Foot (LF)
Public Streets Construction (Roadside Swales)	\$2.00 per Linear Foot (LF)
Public Streets Acceptance (Punch-list plus follow up)	\$.25 per Linear Foot (LF)
Public Streets Acceptance Punch-list Re-Inspection	\$100 per street
Water system extensions	\$0.75 per Linear Foot (LF)
Sanitary Sewer system extensions	\$0.75 per Linear Foot (LF)
Public Storm Drainage (outside right-of-way)	\$0.50 per Linear Foot (LF)

Public Greenways & sidewalks	\$0.50 per Linear Foot (LF)
Driveways	\$50 per driveway
Fire Lanes	\$100 plus \$0.25 per (LF)
Sanitary Sewer Taps (not performed by Town)	\$50 per tap
Water Taps - potable & irrigation (not performed by Town)	\$50 per tap
Fee-in-lieu (Infrastructure, etc.)	125% of Engineer's Estimate

Planning:

Zoning Site Inspection: \$50.00 (for first acre) \$20.00 per acre

Parking, sidewalks, focal points, wheel stops, overhang, curbing, signage, site-related conditions of approval.

Zoning Landscape Inspection: \$50.00 (for first acre) \$20.00 per acre

Landscaping, open space and community areas, signage-related landscaping

Re-inspection Same as building permit re-inspection fee

Landscape or site plan violation and enforcement Same as initial inspection type

Partial release of landscaping or Same as initial inspection type

site improvement bond

Fees will be effective April 2, 2018.

Duly adopted this 19th day of March 2018 while in regular session.

Jody L. McLeod
Mayor

ATTEST:

Kimberly A. Moffett, CMC, NCCMC
Town Clerk